CONTRACT NO. 68573

F.A.S. RTE.	SECTION	COUNTY	TOTAL SHEETS	SHEET NO.
253	68 BR-1	MARSHALL	97	67
STA. 129+00 TO STA. 138+00				
FED. ROAD DIST. NO.	ILLINOIS	FED. AID PROJECT		

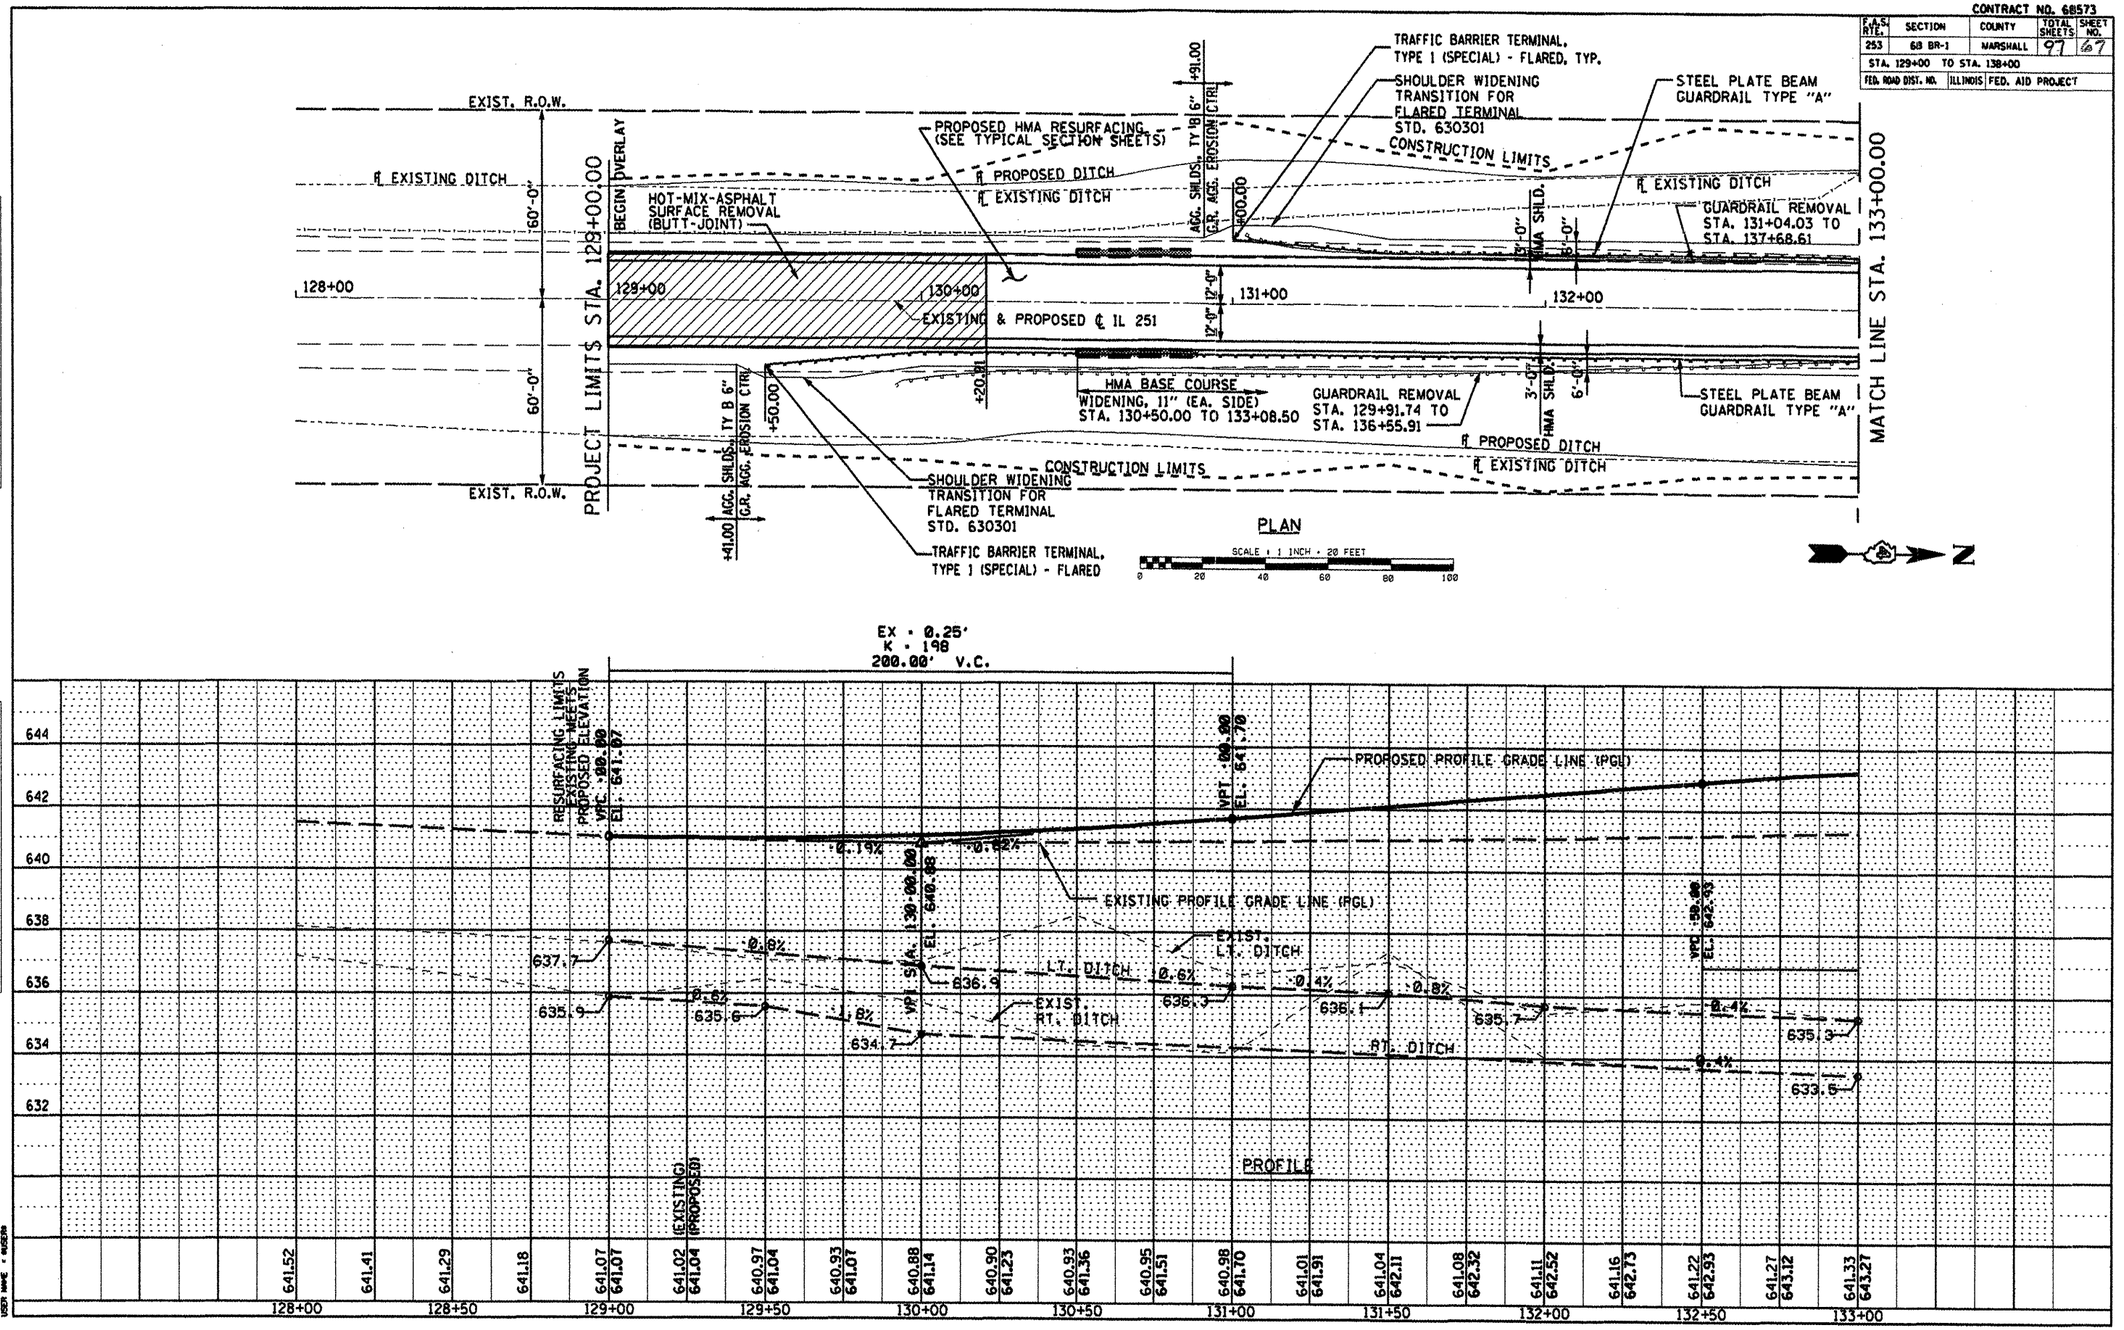

FAS 253 (IL251) - STATIONS 129+00 TO 133+00

...\DWG\Roadway\P&Psheet01.dgn 5/1/2008 8:46:36 AM