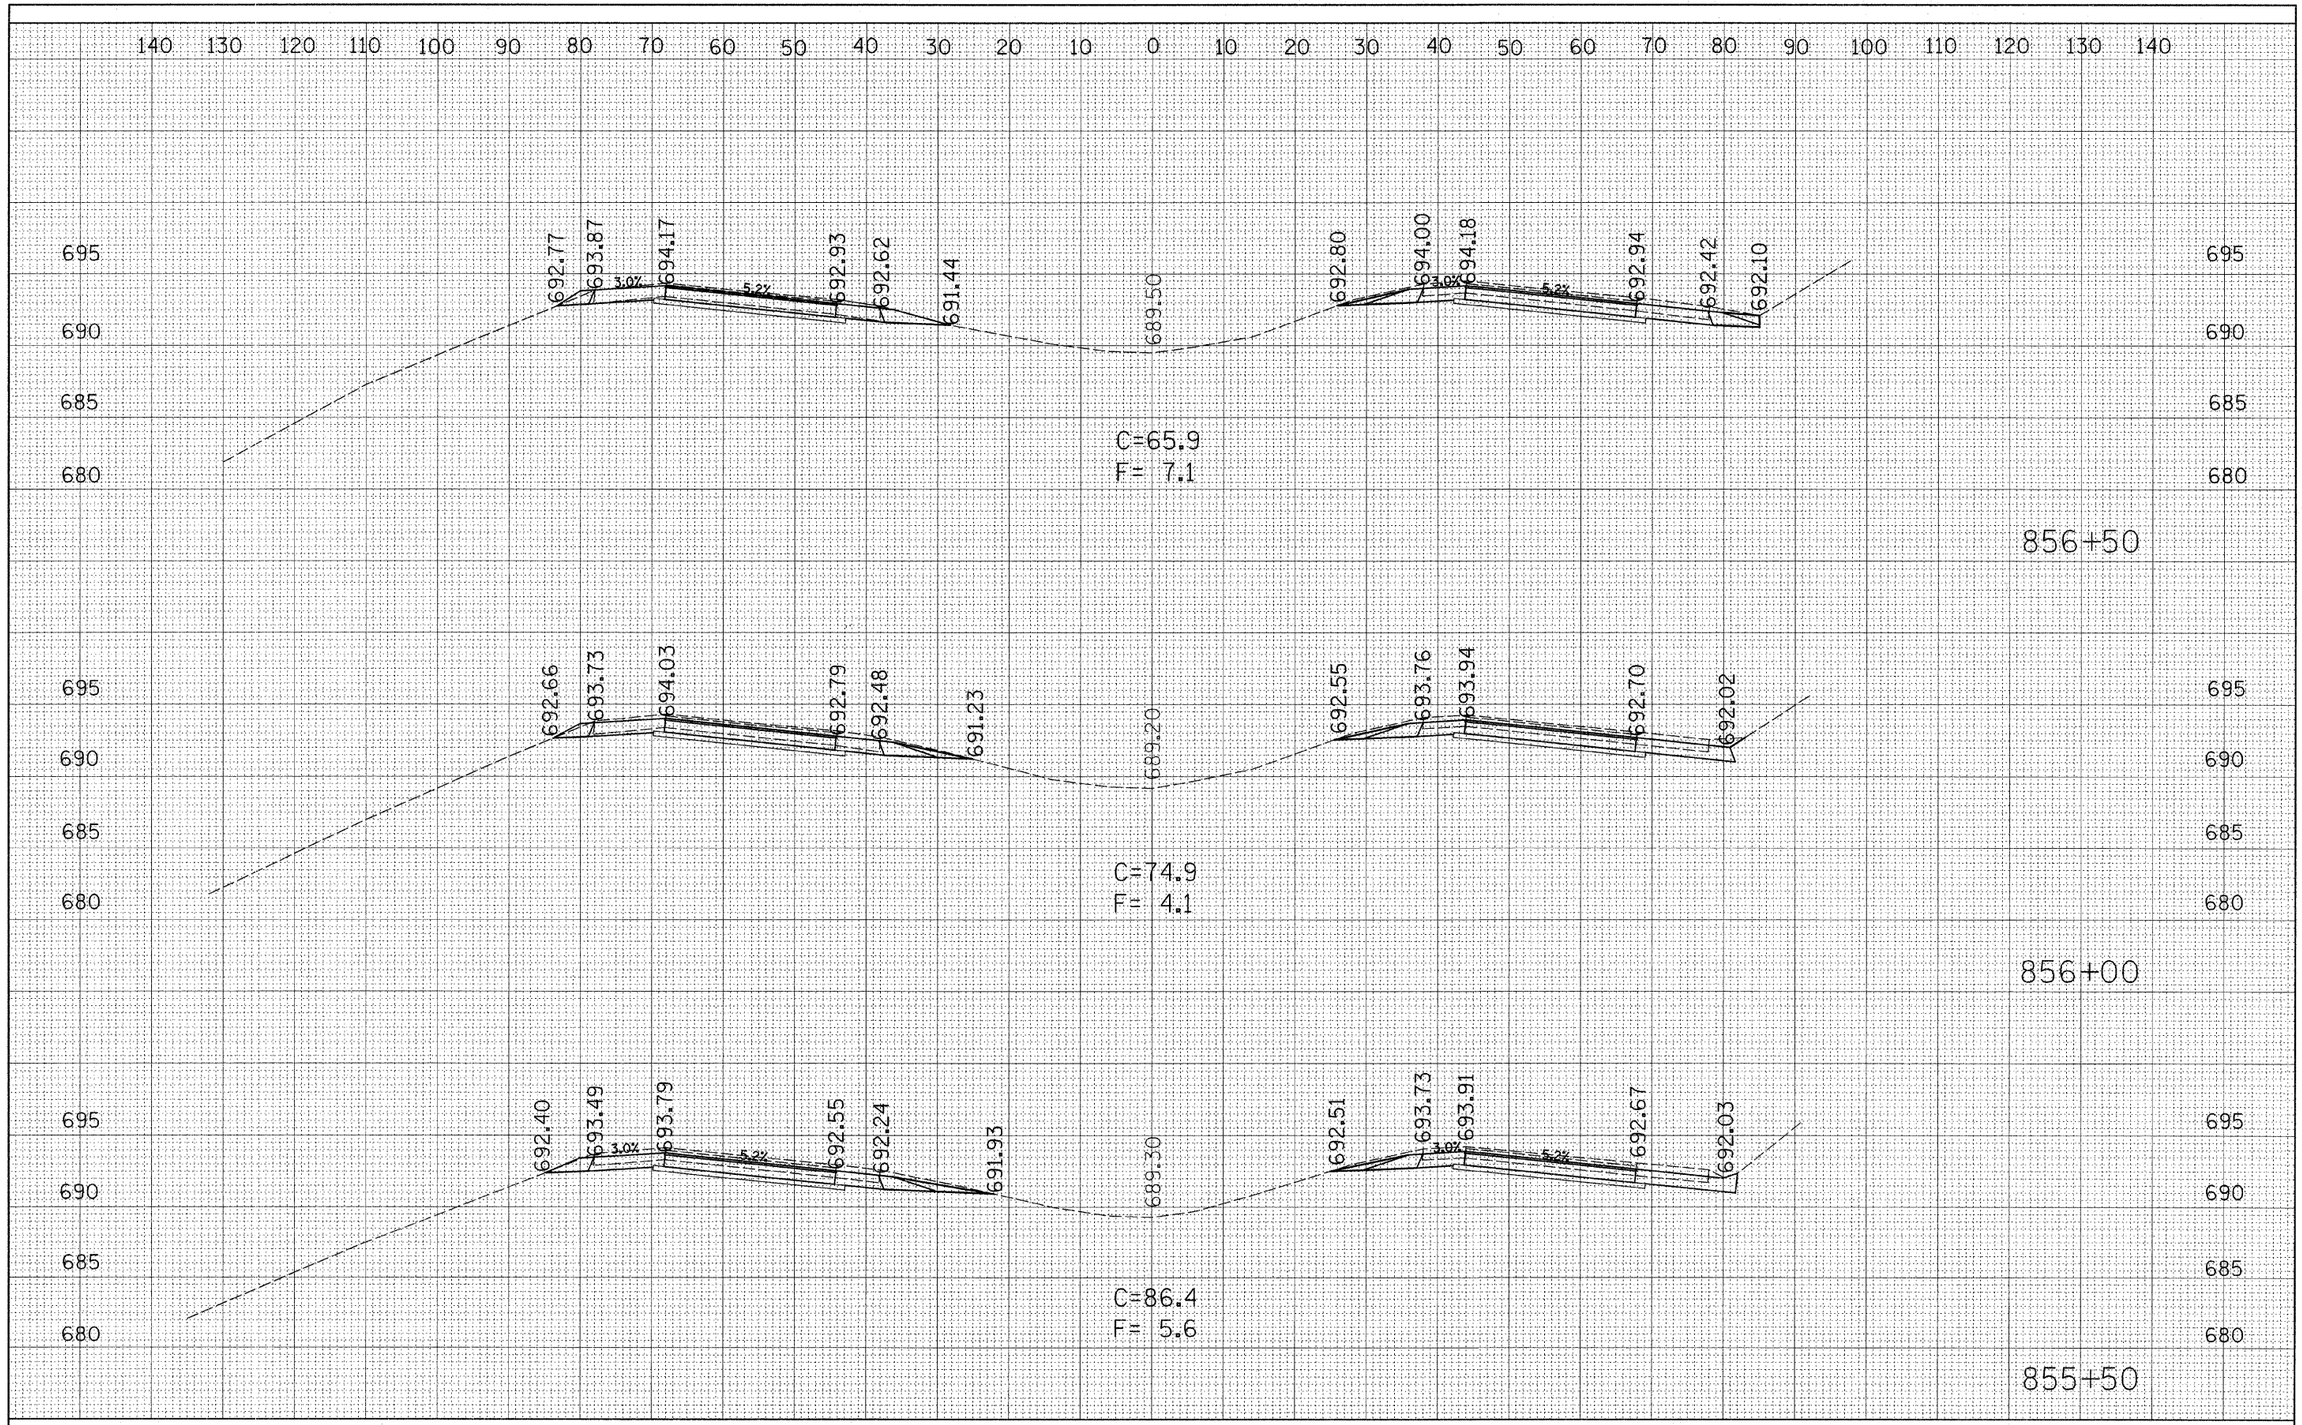

FINAL SURVEY		BY	DATE
NOTE BOOK	SURVEYED		
	PLOTTED		
	TEMPLATE		
	AREAS		
	AREAS CHECKED		
NO.			

ORIGINAL SURVEY		BY	DATE
NOTE BOOK	SURVEYED		
	PLOTTED		
	TEMPLATE		
	AREAS		
	AREAS CHECKED		
NO.			

FILE NAME = c:\pw_work\PWIDOT\DAVISONJL\dms35529\xsheet_74171.dgn	USER NAME = davisonjl	DESIGNED - JLD	REVISED -
		CHECKED -	REVISED -
	PLOT SCALE = 10.0000 ' / IN.	DRAWN - JLD	REVISED -
	PLOT DATE = 10/14/2008	CHECKED -	REVISED -

STATE OF ILLINOIS
DEPARTMENT OF TRANSPORTATION

PAVEMENT PATCH

SCALE: 10 | SHEET NO. 4 OF 6 SHEETS | STA. 855+50 TO STA. 856+50

F.A. RTE.	SECTION	COUNTY	TOTAL SHEETS	SHEET NO.
72	(58,74)(66,67)RS-1	MACON	38	36
		CONTRACT NO. 74171		
FED. ROAD DIST. NO.	ILLINOIS	FED. AID PROJECT		