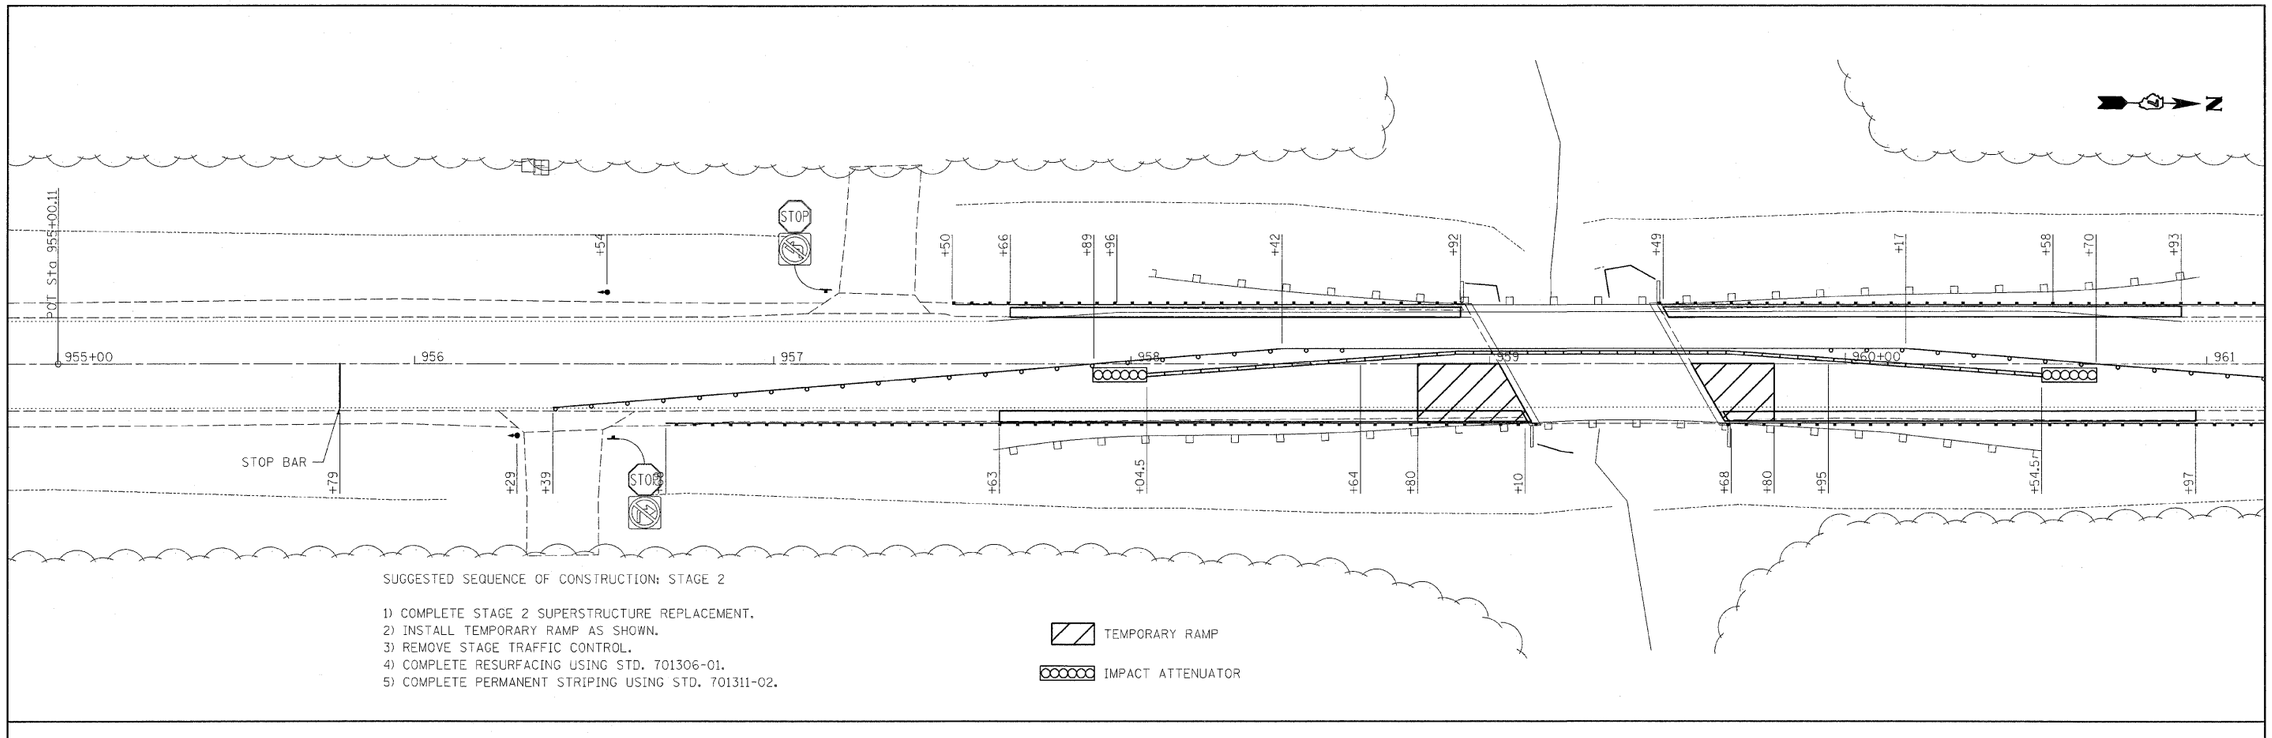

SUGGESTED SEQUENCE OF CONSTRUCTION: STAGE 2

1) COMPLETE STAGE 2 SUPERSTRUCTURE REPLACEMENT.
2) INSTALL TEMPORARY RAMP AS SHOWN.
3) REMOVE STAGE TRAFFIC CONTROL.
4) COMPLETE RESURFACING USING STD. 701306-01.
5) COMPLETE PERMANENT STRIPING USING STD. 701311-02.

TEMPORARY RAMP

IMPACT ATTENUATOR

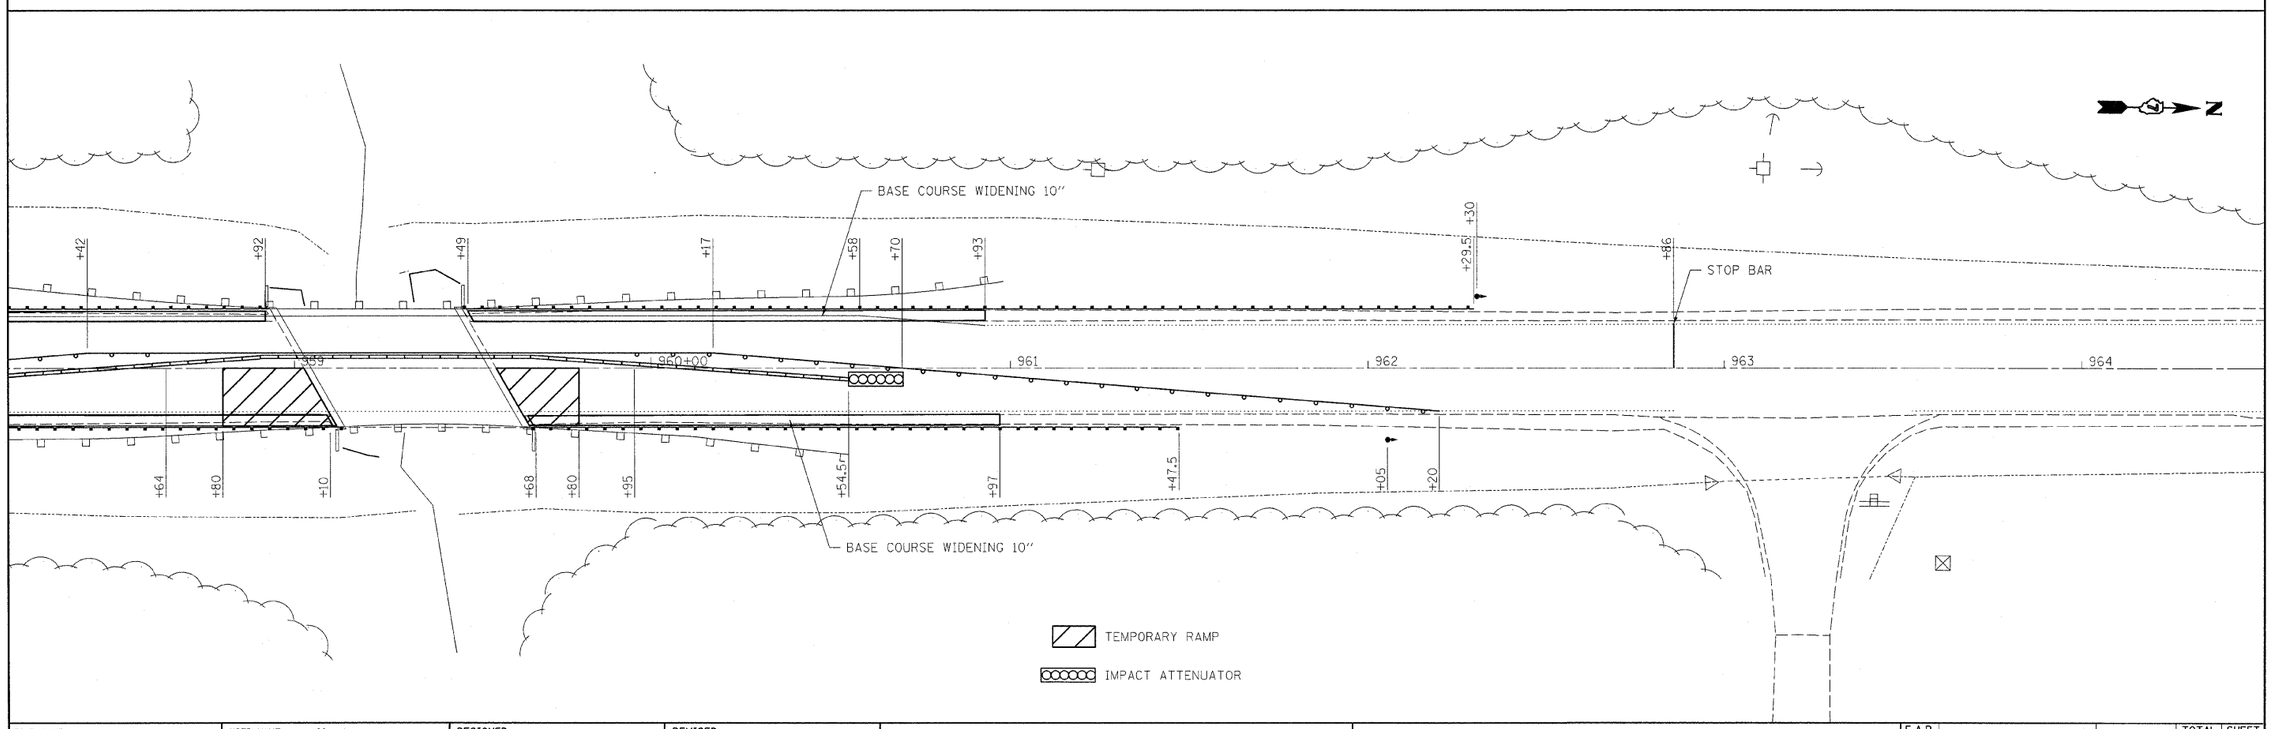

TEMPORARY RAMP

IMPACT ATTENUATOR

FILE NAME = o:\projects\74183d\sh1stage2_74183.dgn	USER NAME = staffenmk	DESIGNED -	REVISED -	STATE OF ILLINOIS DEPARTMENT OF TRANSPORTATION	S.N. 070-0037 STAGE 2 CONSTRUCTION	F.A.P RTE.	SECTION	COUNTY	TOTAL SHEETS	SHEET NO.
		DRAWN -	REVISED -			770	(116B1)B-1,(116BR1)BR	MOULTRIE	46	9
	PLOT SCALE = 20.0000 ' / IN.	CHECKED -	REVISED -					CONTRACT NO. 74183		
	PLOT DATE = 8/19/2008	DATE -	REVISED -		SCALE: SHEET NO. OF SHEETS STA. TO STA.	FED. ROAD DIST. NO.	ILLINOIS	FED. AID PROJECT		