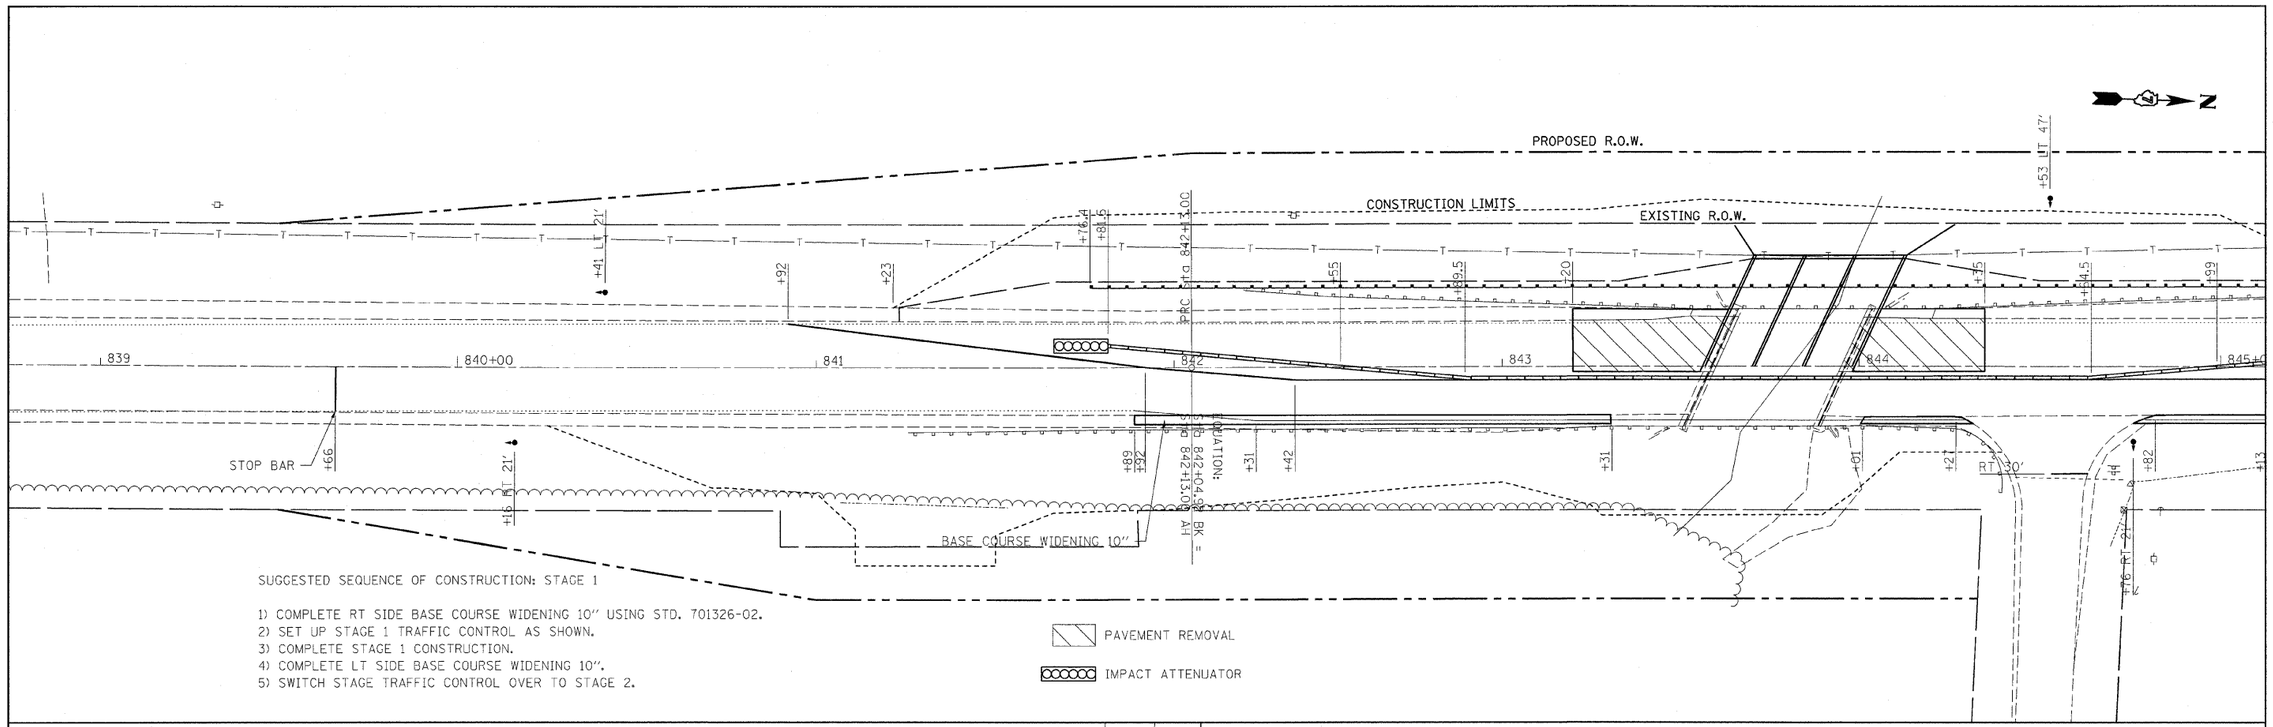

SUGGESTED SEQUENCE OF CONSTRUCTION: STAGE 1

1) COMPLETE RT SIDE BASE COURSE WIDENING 10" USING STD. 701326-02.
2) SET UP STAGE 1 TRAFFIC CONTROL AS SHOWN.
3) COMPLETE STAGE 1 CONSTRUCTION.
4) COMPLETE LT SIDE BASE COURSE WIDENING 10".
5) SWITCH STAGE TRAFFIC CONTROL OVER TO STAGE 2.

FILE NAME = c:\projects\74183d\shtstage10018_74183.dgn	USER NAME = steffenmk	DESIGNED -	REVISED -	STATE OF ILLINOIS DEPARTMENT OF TRANSPORTATION	S.N. 070-0018 STAGE 1 CONSTRUCTION	F.A.P RTE.	SECTION	COUNTY	TOTAL SHEETS / SHEET NO.
		DRAWN -	REVISED -			770	(116B1)B-1,(116BR1)BR	MOULTRIE	46 / 23
	PLOT SCALE = 20.0000 ' / IN.	CHECKED -	REVISED -					CONTRACT NO. 74183	
	PLOT DATE = 8/19/2008	DATE -	REVISED -		SCALE: SHEET NO. OF SHEETS STA. TO STA.	FED. ROAD DIST. NO.	ILLINOIS	FED. AID PROJECT	