FINAL SURVEY		BY	DATE
NOTE BOOK	SURVEYED		
	PLOTTED		
	TEMPLATE		
	AREAS		
NO.	AREAS CHECKED		

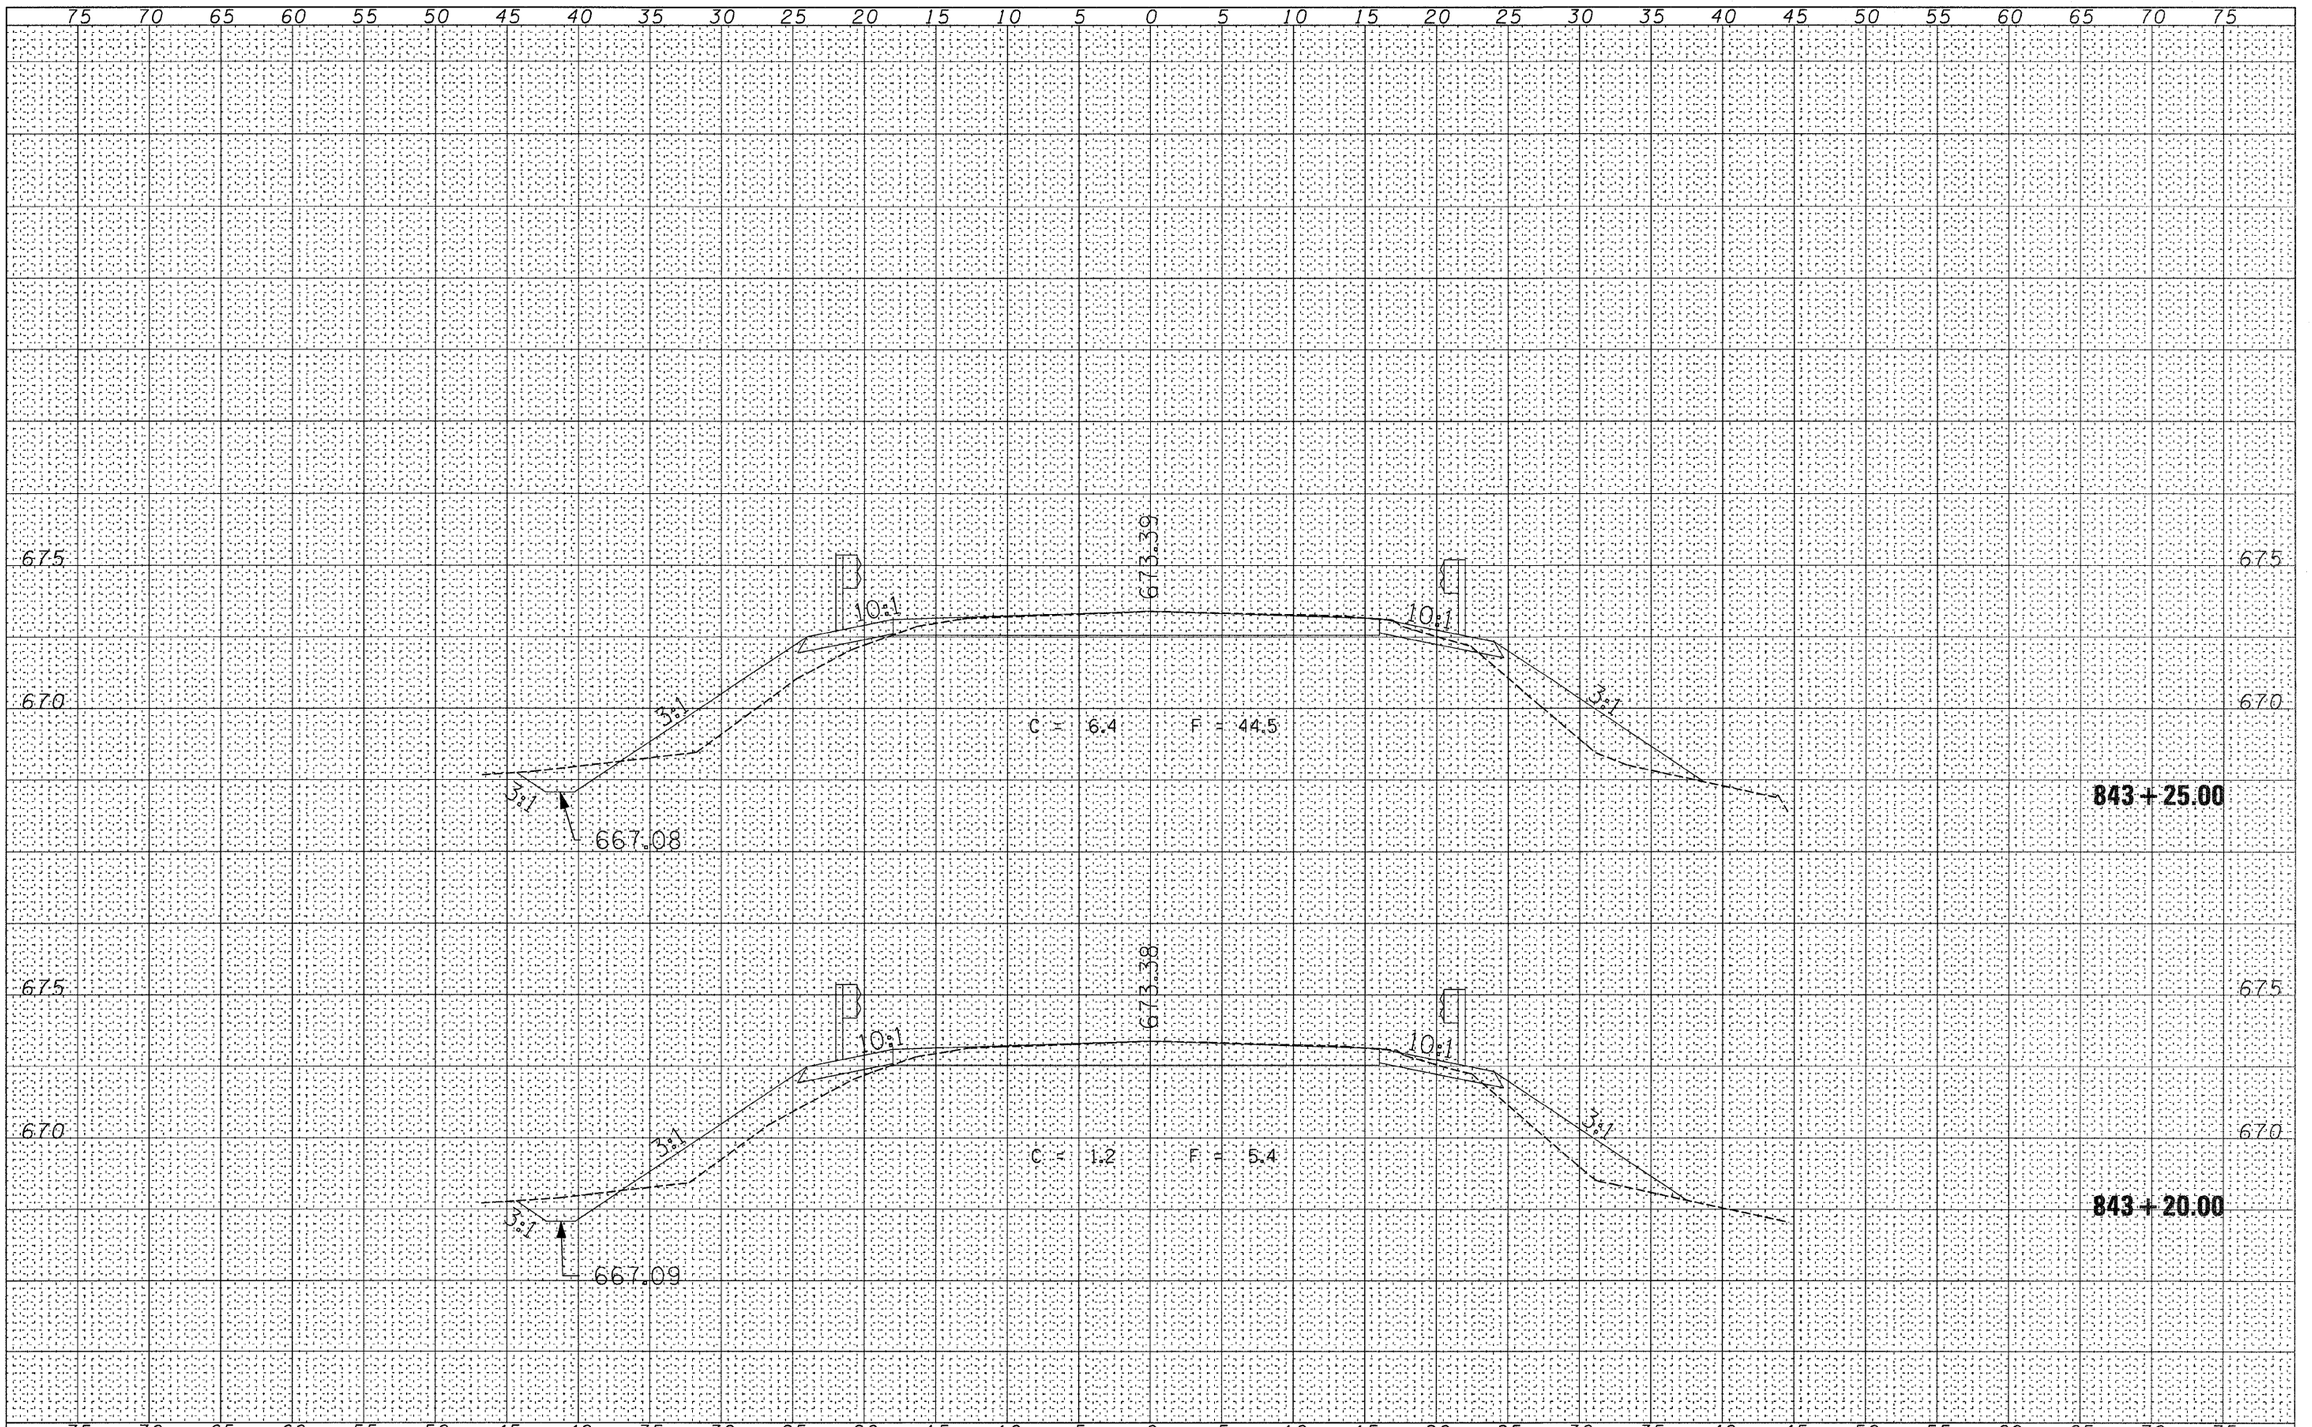

ORIGINAL SURVEY		BY	DATE
NOTE BOOK	SURVEYED		
	PLOTTED		
	TEMPLATE		
	AREAS		
NO.	AREAS CHECKED		

FILE NAME = $FILEL$	USER NAME = $USER$	DESIGNED -	REVISED -
		DRAWN -	REVISED -
	PLOT SCALE = $SCALE$	CHECKED -	REVISED -
	PLOT DATE = $DATE$	DATE -	REVISED -

STATE OF ILLINOIS
DEPARTMENT OF TRANSPORTATION

CROSS-SECTIONS

SCALE: | SHEET NO. OF SHEETS | STA. 843+20.00 TO STA. 843+25.00

F.A.P RTE.	SECTION	COUNTY	TOTAL SHEETS	SHEET NO.
770	(116B1)B-1,(116BR1)BR	MOULTRIE	46	41
		CONTRACT NO. 74183		
FED. ROAD DIST. NO.	ILLINOIS	FED. AID PROJECT		