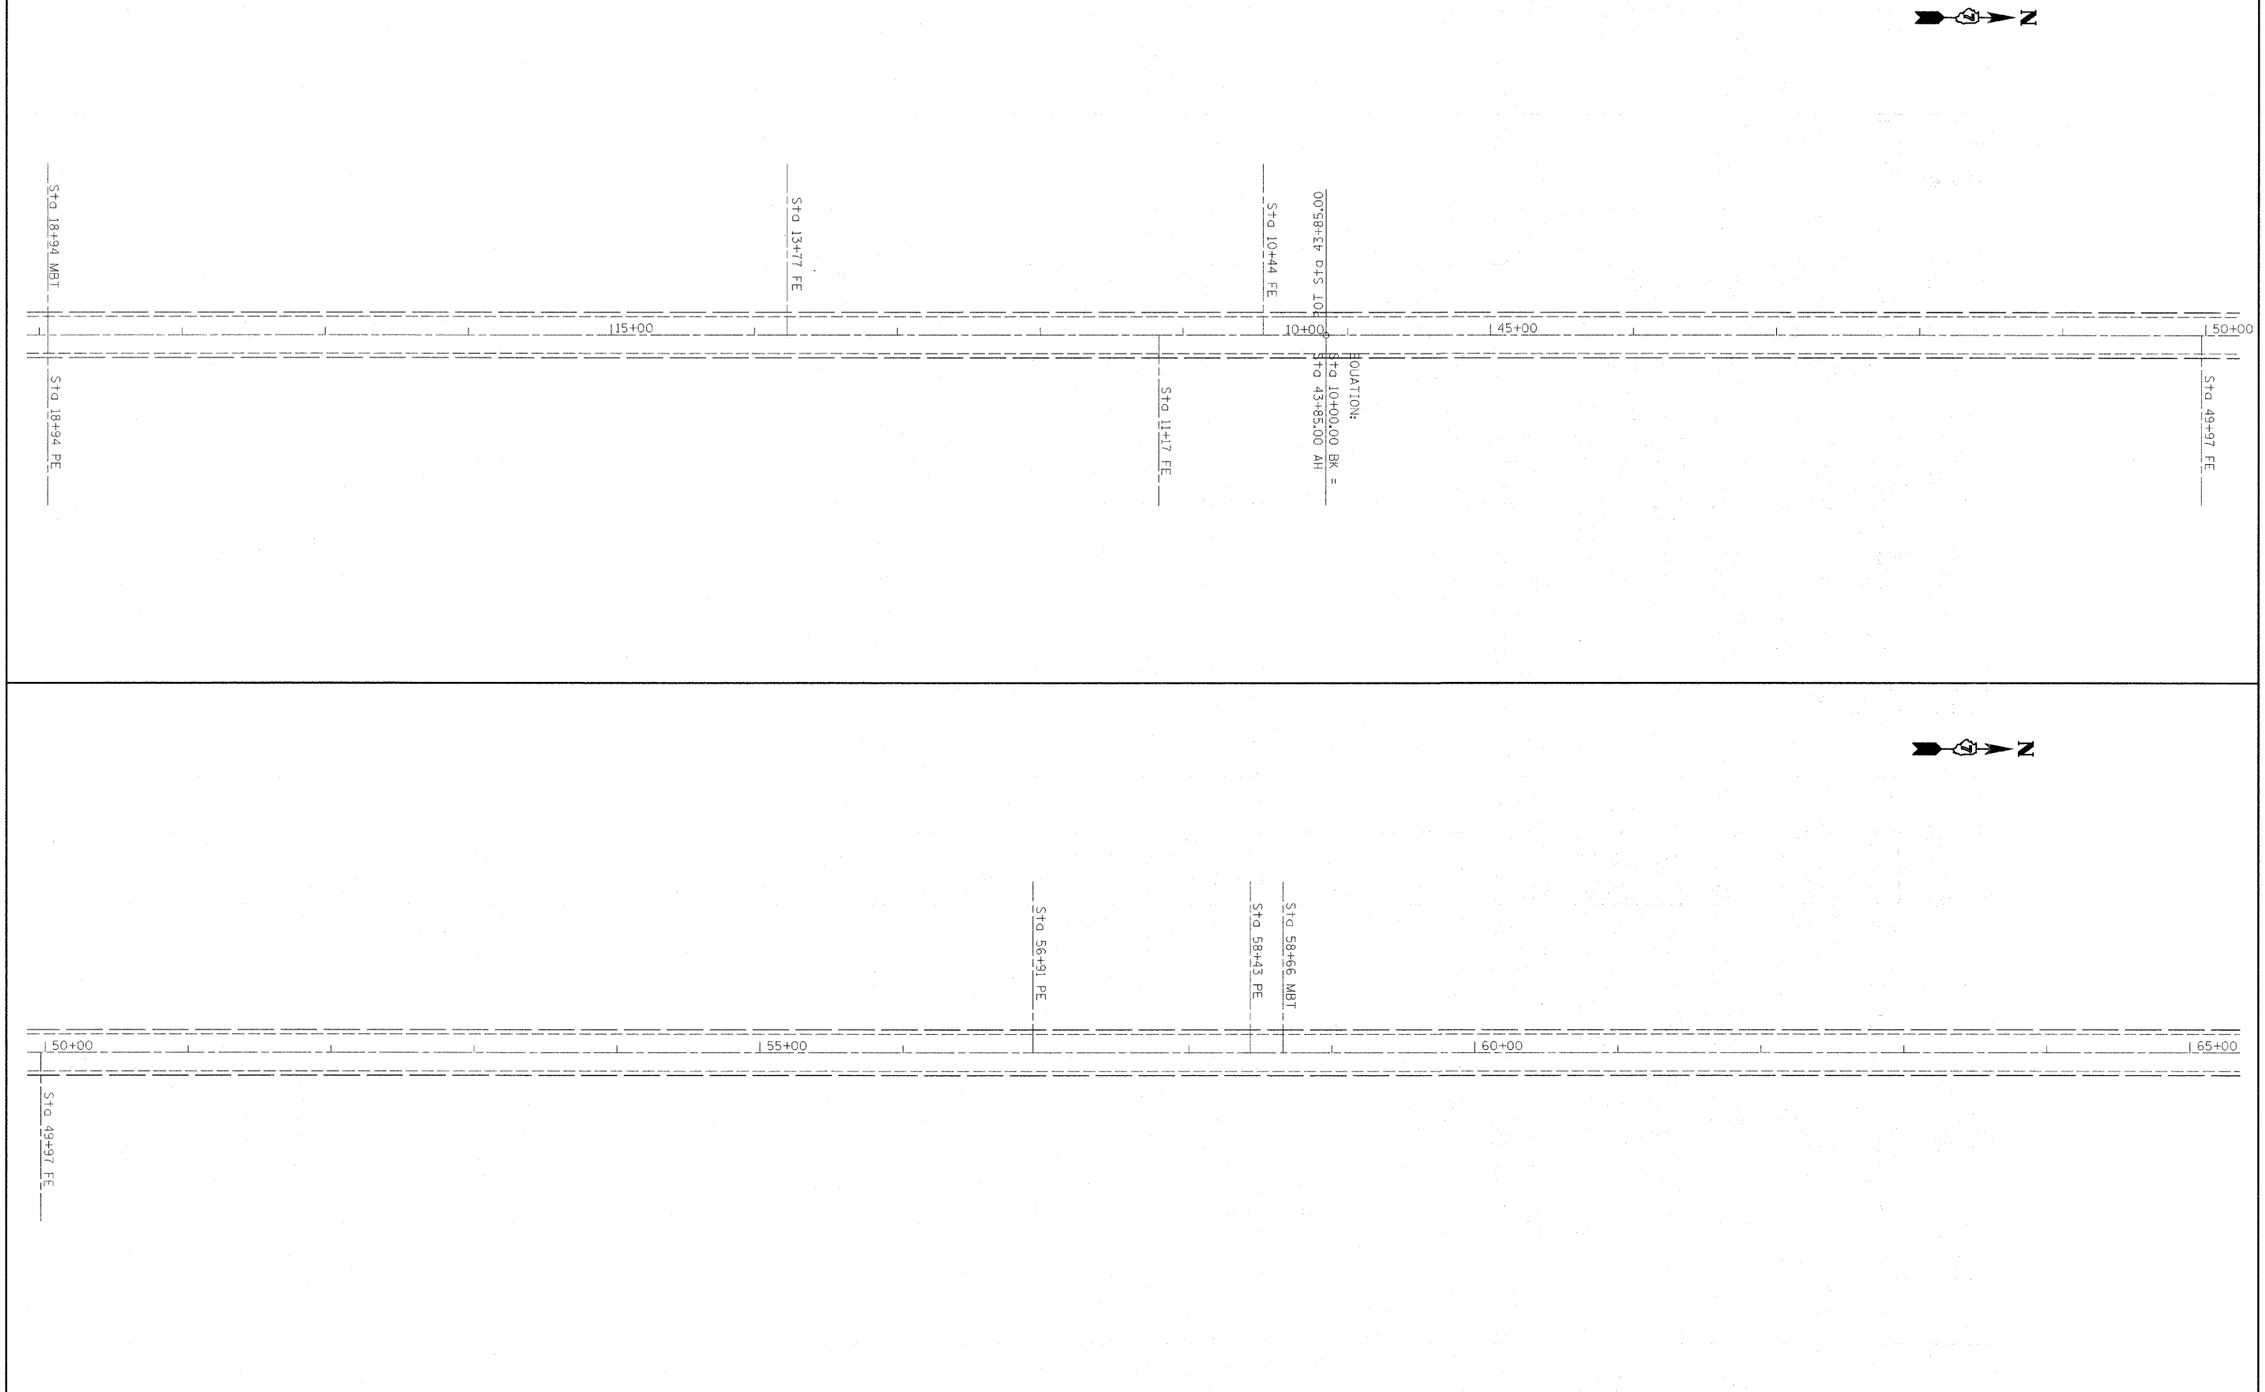

FILE NAME = c:\pw_work\PWIDOT\SWARTZRW\dms50687\d74263-sht-50plan.dgn	USER NAME = swartzrw	DESIGNED -	REVISED -	STATE OF ILLINOIS DEPARTMENT OF TRANSPORTATION	PLAN SHEETS	F.A.P RTE.	SECTION	COUNTY	TOTAL SHEETS / SHEET NO.
		DRAWN -	REVISED -			820	(22,5)RS-2	COLES	22 / 14
	PLOT SCALE = 50.0000 ' / IN.	CHECKED -	REVISED -					CONTRACT NO. 74263	
	PLOT DATE = 10/9/2008	DATE -	REVISED -		SCALE: 50 / SHEET NO. 5 OF 10 SHEETS / STA. 19+00 TO STA. 65+00	FED. ROAD DIST. NO.	ILLINOIS	FED. AID PROJECT	