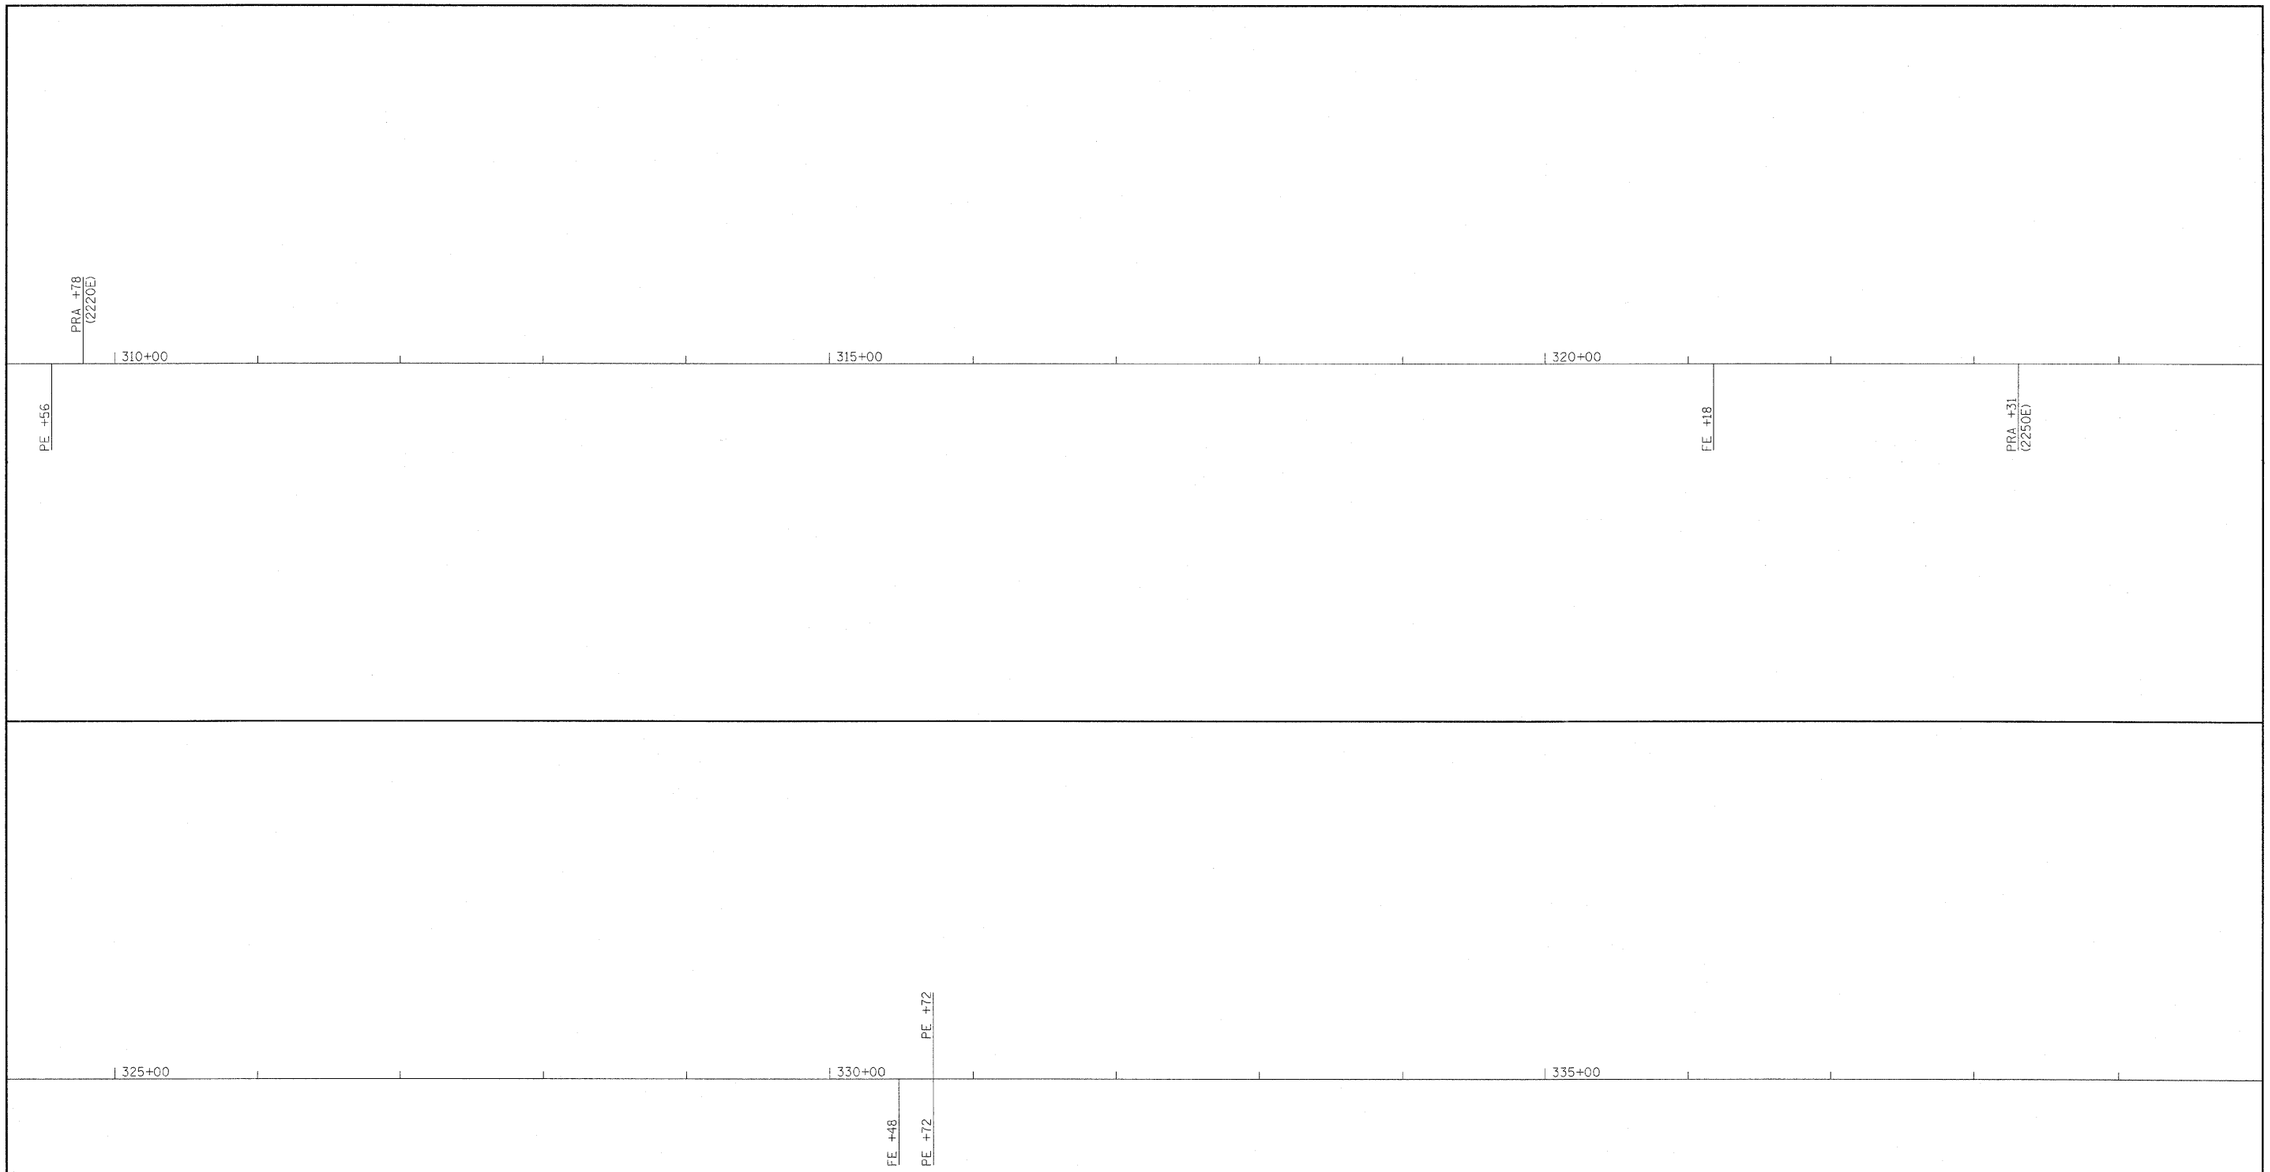

FILE NAME = c:\pw_work\PWIDOT\STEFFENMK\dms50670\d774318-sht-plan.dgn	USER NAME = steffenmk	DESIGNED -	REVISED -
		DRAWN -	REVISED -
	PLOT SCALE = 50.0000 ' / IN.	CHECKED -	REVISED -
	PLOT DATE = 10/21/2008	DATE -	REVISED -

STATE OF ILLINOIS
DEPARTMENT OF TRANSPORTATION

PLAN SHEETS

SCALE: | SHEET NO. OF SHEETS | STA. TO STA.

F.A.P. RTE.	SECTION	COUNTY	TOTAL SHEETS	SHEET NO.
91	(5,4)RS-3	COLES	19	16
		CONTRACT NO. 74318		
FED. ROAD DIST. NO.	ILLINOIS	FED. AID PROJECT		