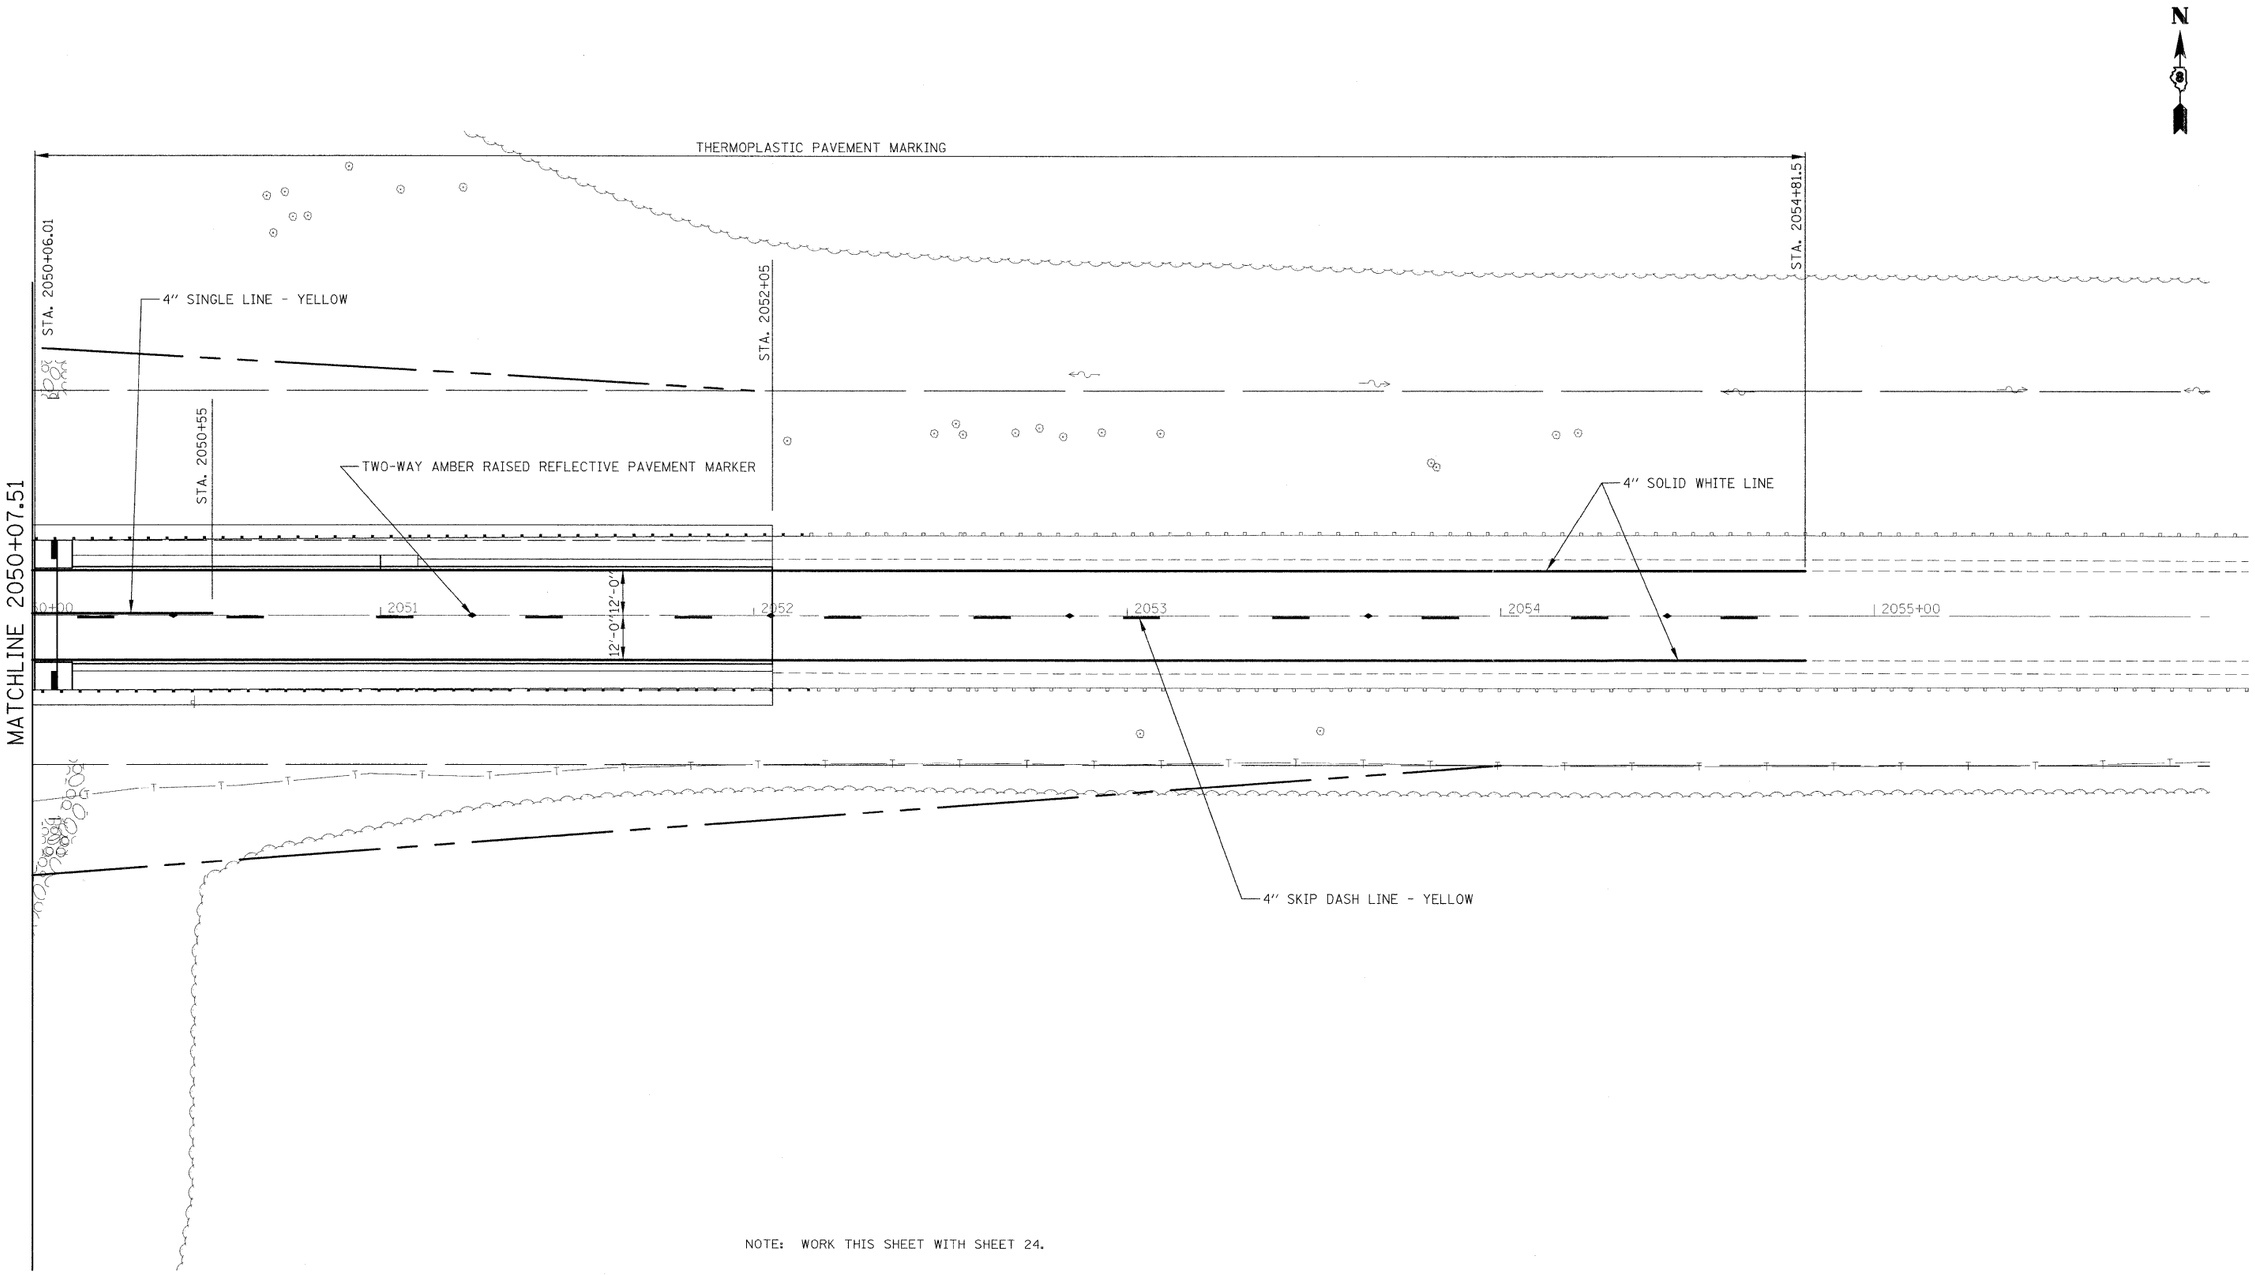

NOTE: WORK THIS SHEET WITH SHEET 24.

FILE NAME =	USER NAME = challandeske	DESIGNED -	REVISED -	STATE OF ILLINOIS DEPARTMENT OF TRANSPORTATION	PAVEMENT MARKING	F.A.P RTE.	SECTION	COUNTY	TOTAL SHEETS	SHEET NO.
c:\pw_work\pwidot\challandeske\dms51755\pln097a.dgn		DRAWN -	REVISED -			42	139BR	BOND	59	25
	PLOT SCALE = 20.00 ' / IN.	CHECKED -	REVISED -					CONTRACT NO. 76391		
	PLOT DATE = 10/23/2008	DATE -	REVISED -		SCALE: SHEET NO. OF SHEETS STA. 2050+00 TO STA. 2056+00	FED. ROAD DIST. NO.	ILLINOIS	FED. AID PROJECT		