| F.A.P. RTE. | SECTION | COUNTY | TOTAL SHEETS | SHEET NO. |
|---|---|---|---|---|
| 807 | 00-00374-01-PV | CHAMPAIGN | 242 | 69 |
| STA. 497+00.00 | | TO STA. 502+00.00 | | |
| | ILLINOIS | F.A. PROJ. NO. RS-HPP-1805(001) | | |

CONTRACT NO. 91368

## SEC. 27, T.19N., R.8E., 3rd P.M.
## CHAMPAIGN COUNTY, ILLINOIS

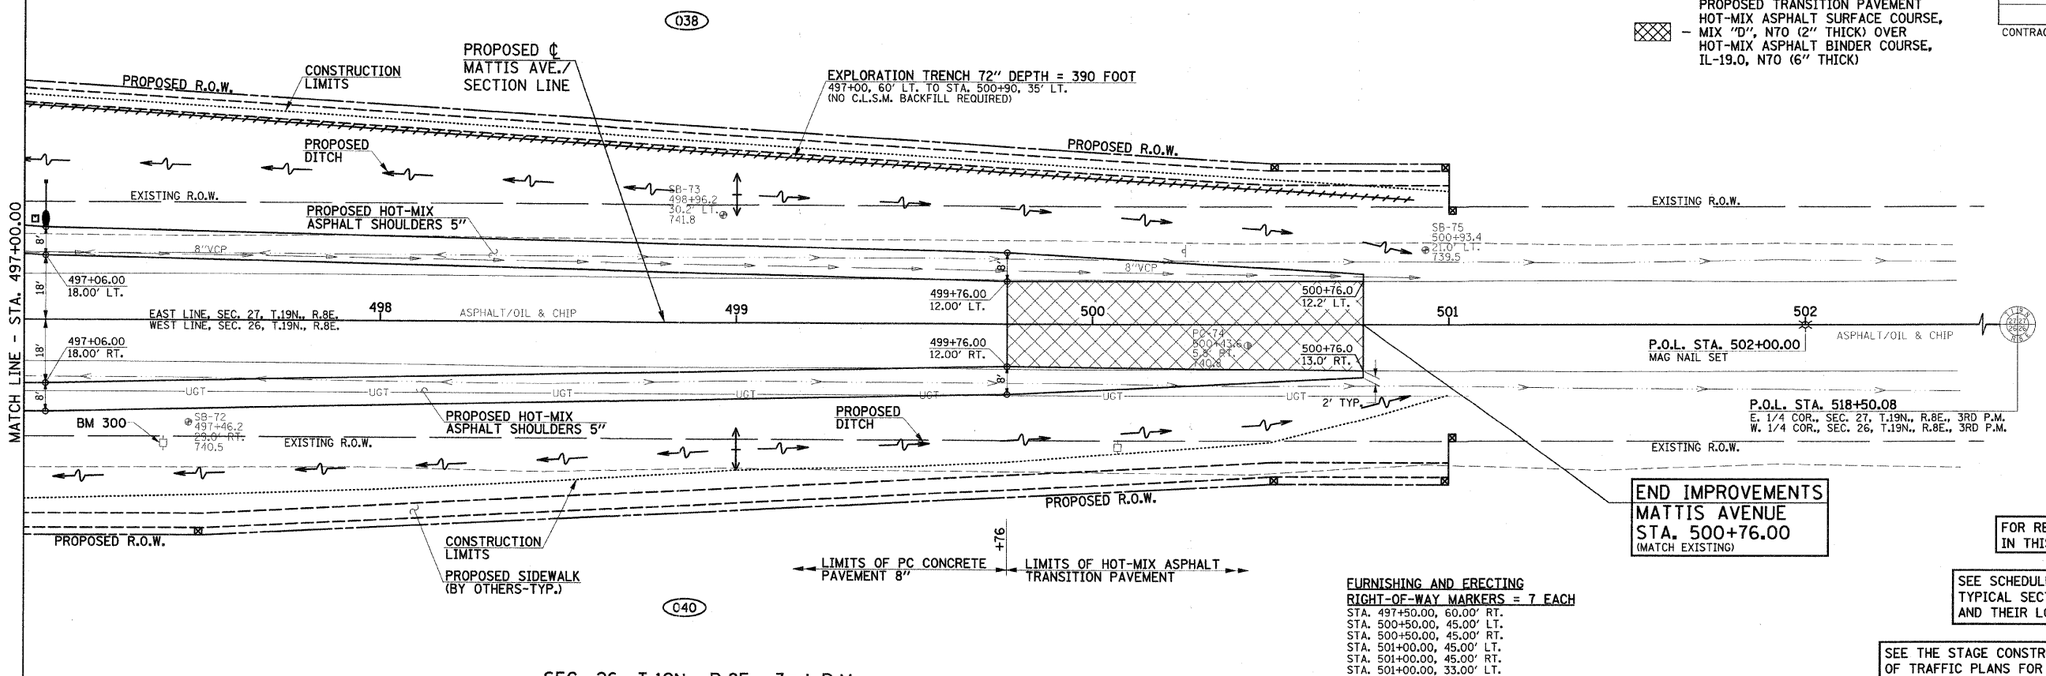


**LEGEND**

PROPOSED TRANSITION PAVEMENT HOT-MIX ASPHALT SURFACE COURSE, MIX "D", N70 (2" THICK) OVER HOT-MIX ASPHALT BINDER COURSE, IL-19.0, N70 (6" THICK)

0' 20' 40'
SCALE: 1" = 20'

**FURNISHING AND ERECTING RIGHT-OF-WAY MARKERS = 7 EACH**
STA. 497+50.00, 60.00' RT.
STA. 500+50.00, 45.00' LT.
STA. 500+50.00, 45.00' RT.
STA. 501+00.00, 45.00' LT.
STA. 501+00.00, 45.00' RT.
STA. 501+00.00, 33.00' LT.
STA. 501+00.00, 33.00' RT.

FOR REMOVAL/RELOCATION PLAN IN THIS AREA SEE SHEET NO. 43

SEE SCHEDULE OF QUANTITIES FOR TYPICAL SECTION PAVEMENT PAY ITEMS AND THEIR LOCATIONS.

SEE THE STAGE CONSTRUCTION AND MAINTENANCE OF TRAFFIC PLANS FOR THE VARIOUS STAGES AND CONSTRUCTION SEQUENCES ON MATTIS AVE.

## SEC. 26, T.19N., R.8E., 3rd P.M.
## CHAMPAIGN COUNTY, ILLINOIS

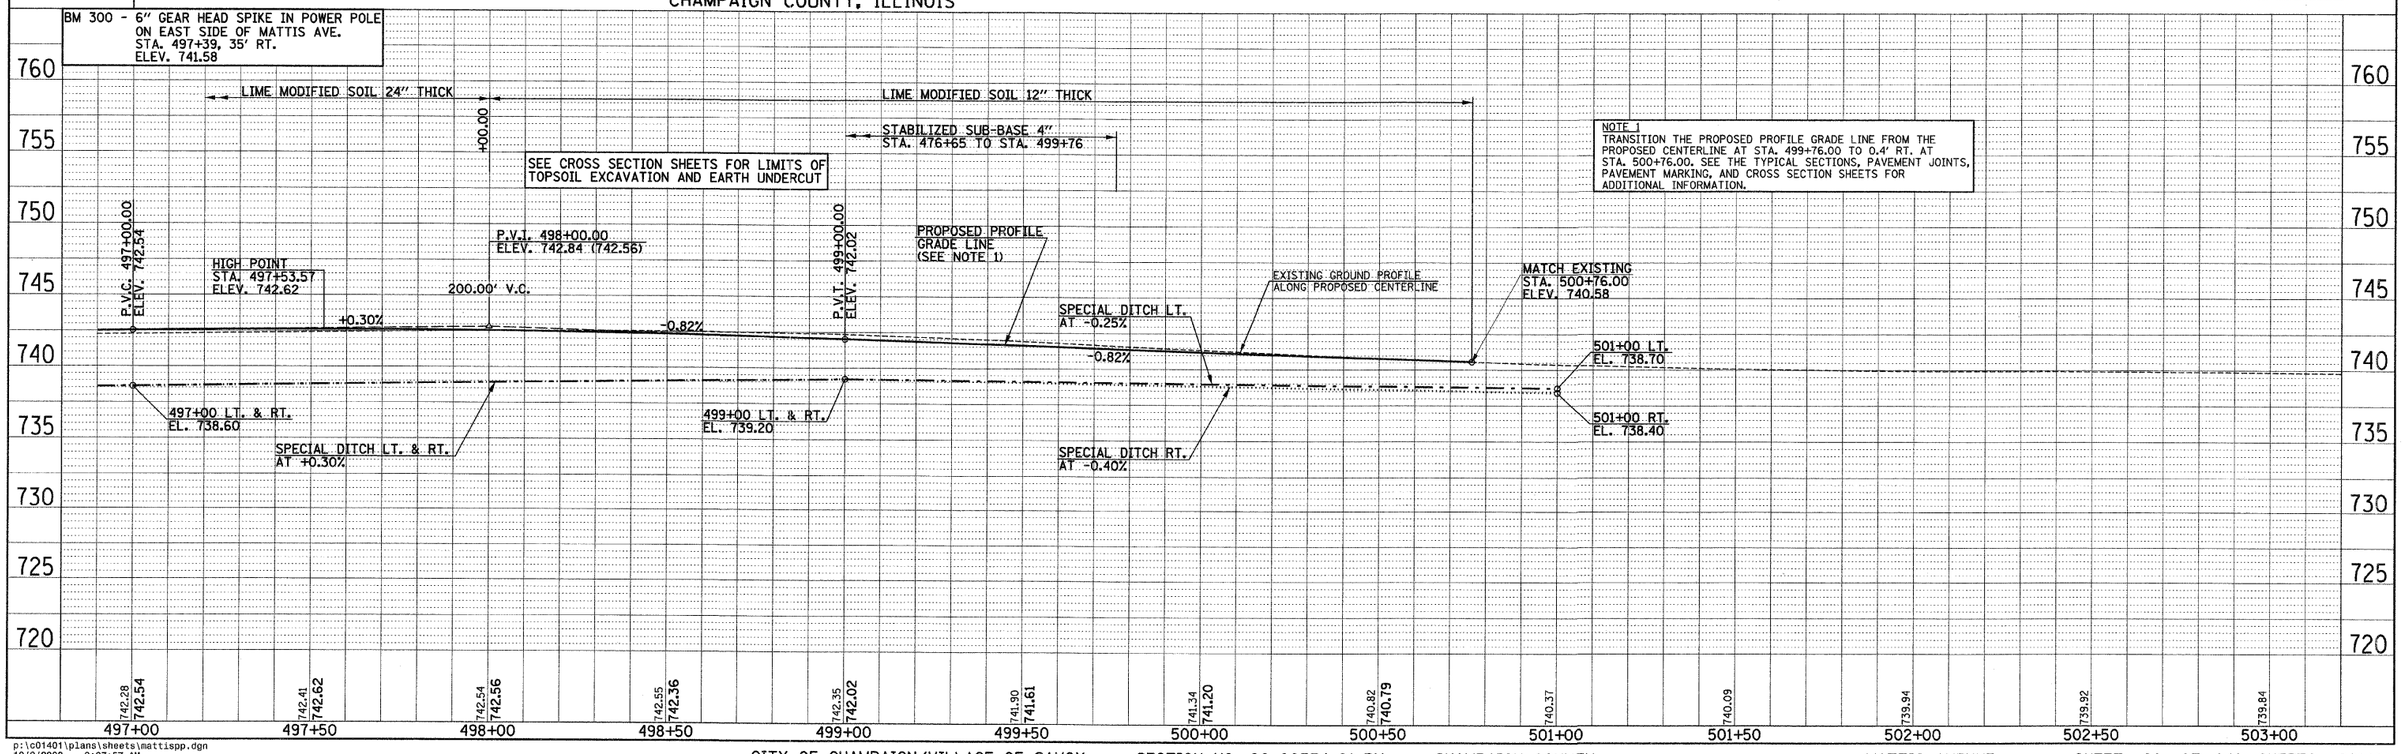


NOTE 1
TRANSITION THE PROPOSED PROFILE GRADE LINE FROM THE PROPOSED CENTERLINE AT STA. 499+76.00 TO 0.4' RT. AT STA. 500+76.00. SEE THE TYPICAL SECTIONS, PAVEMENT JOINTS, PAVEMENT MARKING, AND CROSS SECTION SHEETS FOR ADDITIONAL INFORMATION.

PLAN: SURVEYED / PLOTTED / ALIGNMENT CHECKED / RT. OF WAY CHECKED / CADD FILE NAME / NOTE BOOK NO. / DATE / BY

PROFILE: SURVEYED / PLOTTED / GRADES CHECKED / B.M. NOTED / FIELD USE / NOTE BOOK NO. / DATE / BY

p:\c01401\plans\sheets\mattispp.dgn
10/2/2008 9:07:57 AM