SEC. 36, T.19N., R.8E., 3rd P.M.
CHAMPAIGN COUNTY, ILLINOIS

F.A.P. RTE.	SECTION	COUNTY	TOTAL SHEETS	SHEET NO.
807	00-00374-01-PV	CHAMPAIGN	242	73
STA. 2000+50.00	TO STA. 2006+00.00			
	ILLINOIS	F.A. PROJ. NO. RS-HPP-1805(001)		

CONTRACT NO. 91368

LEGEND
- PROPOSED PRECAST BLOCK REVETMENT MAT
- PROPOSED SODDING FOR DITCH LINING

N

0' 20' 40'
SCALE: 1" = 20'

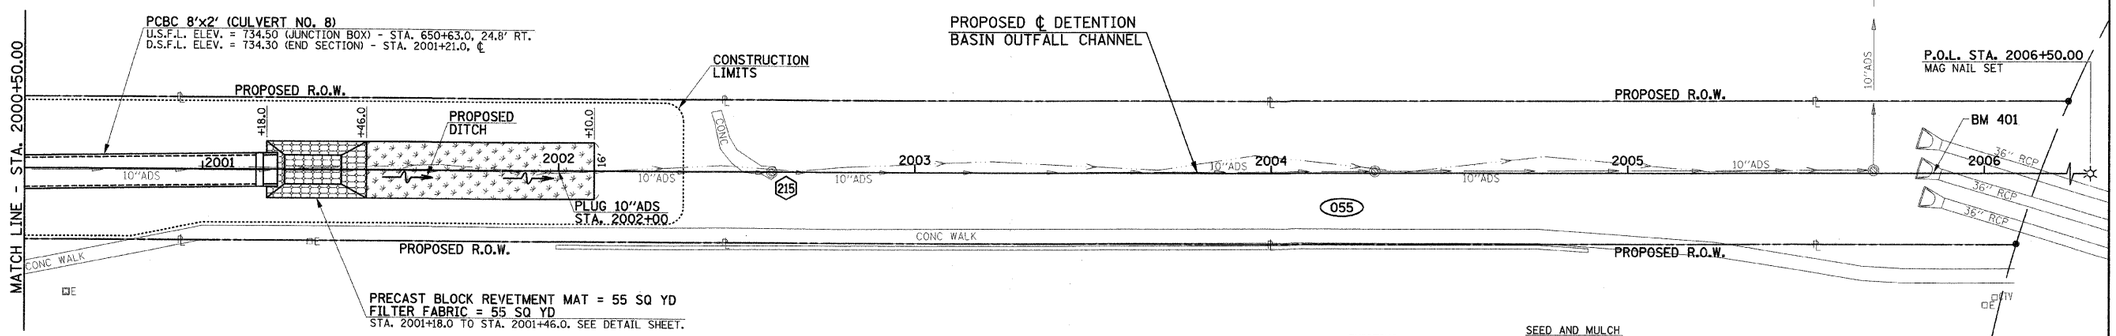

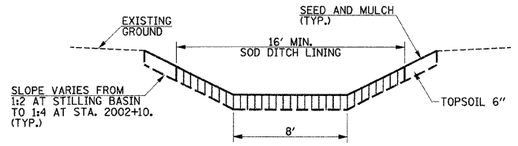

DITCH TYPICAL SECTION

FOR REMOVAL/RELOCATION PLAN IN THIS AREA SEE SHEET NO. 44

SEE SCHEDULE OF QUANTITIES FOR TYPICAL SECTION PAVEMENT PAY ITEMS AND THEIR LOCATIONS.

SEE THE STAGE CONSTRUCTION AND MAINTENANCE OF TRAFFIC PLANS FOR THE VARIOUS STAGES AND CONSTRUCTION SEQUENCES ON PROSPECT AVE.

BM 401 - CHISELED "□" ON TOP OF END SECTION OF MIDDLE 36" CULVERT
STA. 2005+86.0, 0.2' LT.
ELEV. 735.08

STORM SEWER STRUCTURE SCHEDULE

STR. NO.	STRUCTURE TYPE	OFF-SET SIDE	STA. OF C/L 2 FT. OPENING	OFFSET OF C/L 2 FT. OPENING	STA. OF C/L STR.	OFFSET OF C/L STR.	EX. T/O FRAME/ GRATE ELEV.	PR. T/O FRAME/ GRATE ELEV.	PR. T/O FLAT SLAB TOP ELEV.	INVERT IN ELEV.	U.S. STR. NO.	INVERT OUT ELEV.	D.S. STR. NO.
215	INLET (NO WORK)	RT	2002+59.90	0.15	----	----	732.32	----	----	730.40	211	730.40	EAST

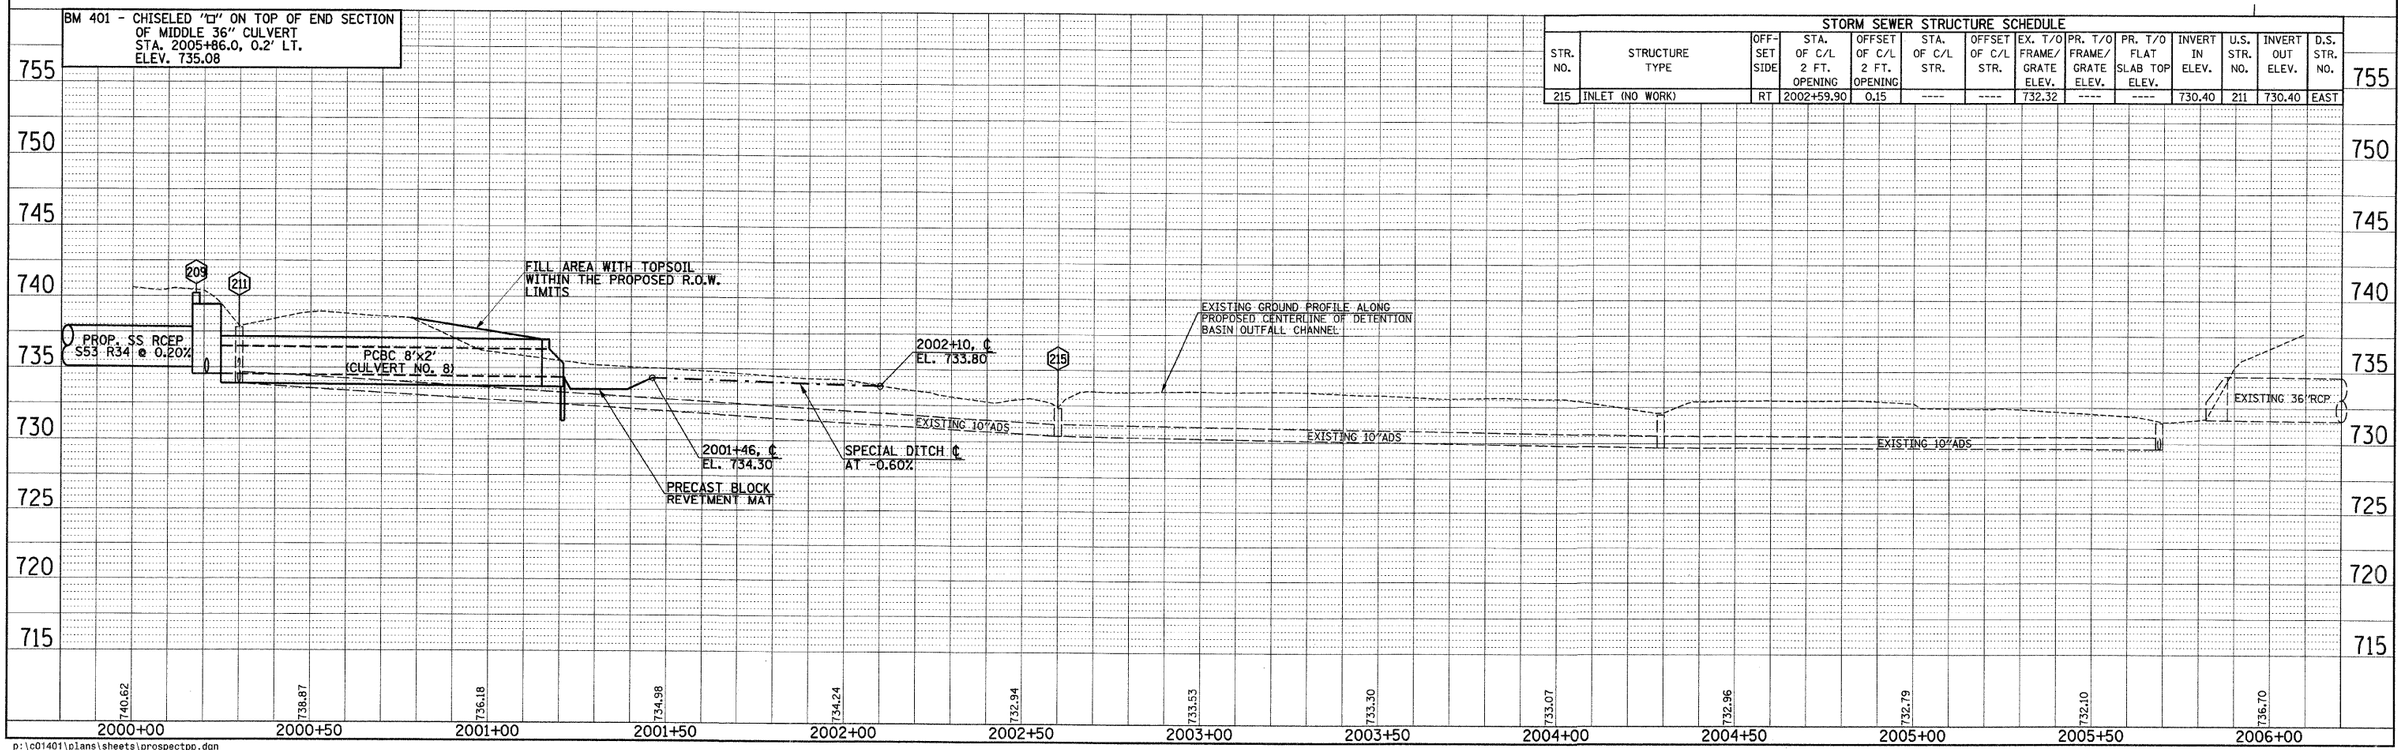

p:\c01401\plans\sheets\prospectpp.dgn
10/2/2008 9:08:02 AM