F.A.P. RTE.	SECTION	COUNTY	TOTAL SHEETS	SHEET NO.
807	00-00374-01-PV	CHAMPAIGN	242	84
STA.		TO STA.		
		ILLINOIS	F.A. PROJ. NO. RS-HPP-1805(001)	

CONTRACT NO. 91368

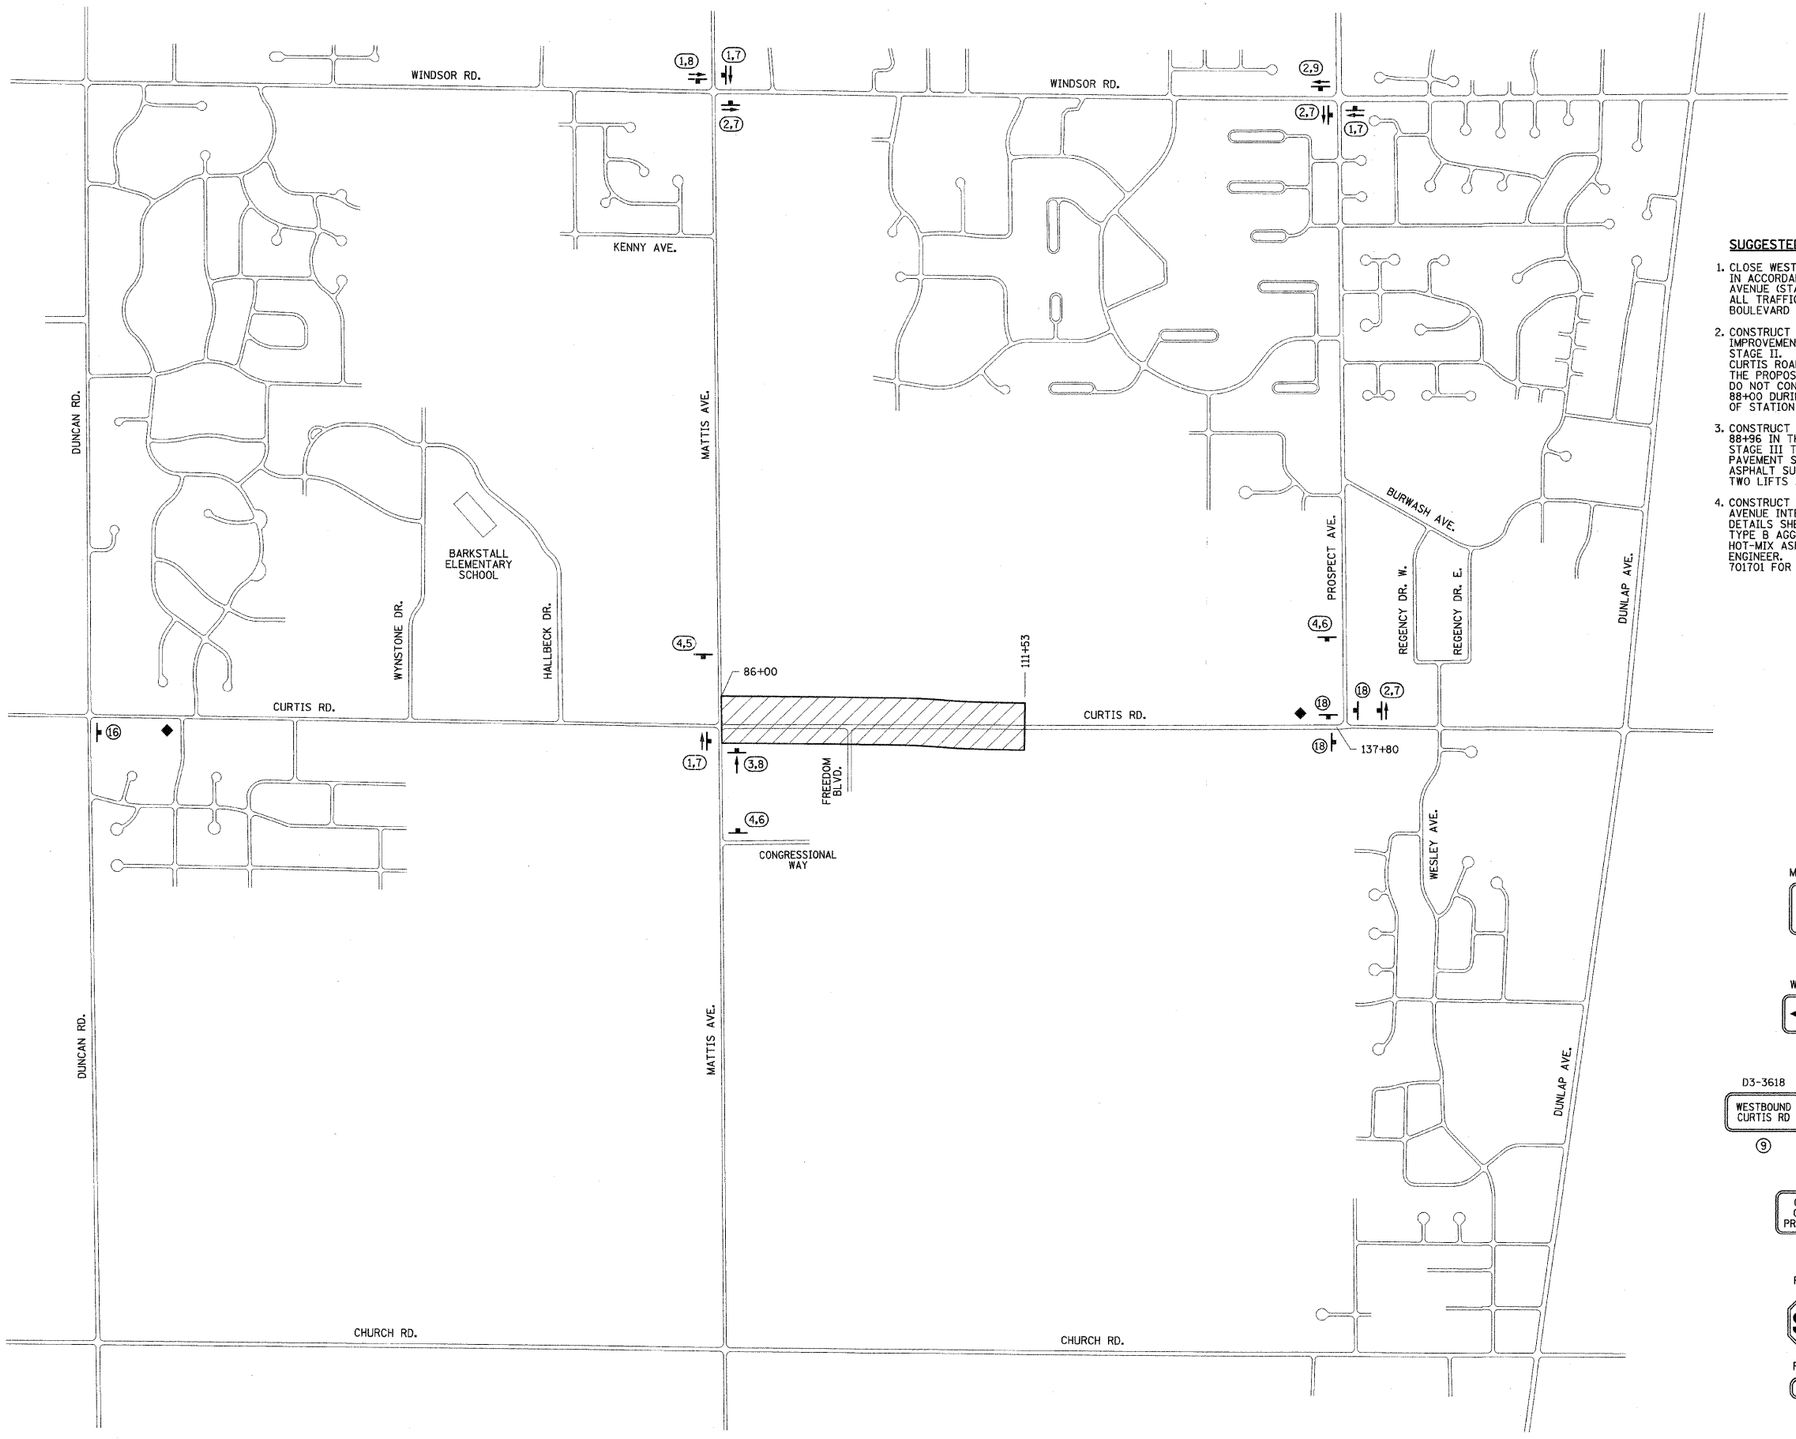

SUGGESTED STAGE III CONSTRUCTION SEQUENCE

1. CLOSE WESTBOUND CURTIS ROAD TO THRU TRAFFIC AT PROSPECT AVENUE (STATION 137+80) IN ACCORDANCE WITH STANDARD BLR 22. CLOSE CURTIS ROAD TO ALL TRAFFIC AT MATTIS AVENUE (STATION 86+00) IN ACCORDANCE WITH STANDARD BLR 21. CLOSE CURTIS ROAD TO ALL TRAFFIC AT STATION 111+53 IN ACCORDANCE WITH STANDARD BLR 21. CLOSE FREEDOM BOULEVARD TO ALL TRAFFIC AT CURTIS ROAD IN ACCORDANCE WITH STANDARD BLR 21.

2. CONSTRUCT CURTIS ROAD BETWEEN STATIONS 86+41 AND 111+53. INCLUDE THE PROPOSED IMPROVEMENTS AT THE WEST END OF STAGE II THAT WERE NOT CONSTRUCTED DURING STAGE II. DO NOT CONSTRUCT THE PROPOSED CURB AND GUTTER OR SIDEWALK AT THE CURTIS ROAD & MATTIS AVENUE INTERSECTION DURING THIS STAGE. DO NOT CONSTRUCT THE PROPOSED CONCRETE MEDIAN BETWEEN STATIONS 86+41 AND 88+96 DURING THIS STAGE. DO NOT CONSTRUCT THE PROPOSED SHOULDER FROM RT. STATION 86+86 TO RT. STATION 88+00 DURING THIS STAGE. DO NOT CONSTRUCT THE PROPOSED PAVEMENT MARKING WEST OF STATION 90+08 DURING THIS STAGE.

3. CONSTRUCT THE TEMPORARY HOT-MIX ASPHALT PAVEMENT BETWEEN STATIONS 87+25 AND 88+96 IN THE AREA OF THE FUTURE CONCRETE MEDIAN AS SHOWN IN THE DETAIL ON THE STAGE III TEMPORARY PAVEMENT DETAILS SHEET. THE TEMPORARY HOT-MIX ASPHALT PAVEMENT SHALL CONSIST OF 5" OF TYPE B AGGREGATE BASE COURSE AND 4" OF HOT-MIX ASPHALT SURFACE COURSE. THE HOT-MIX ASPHALT SURFACE COURSE SHALL BE PLACED IN TWO LIFTS AS DIRECTED BY THE ENGINEER.

4. CONSTRUCT THE TEMPORARY HOT-MIX ASPHALT PAVEMENT AT THE CURTIS ROAD & MATTIS AVENUE INTERSECTION AS SHOWN IN THE DETAIL ON THE STAGE III TEMPORARY PAVEMENT DETAILS SHEET. THE TEMPORARY HOT-MIX ASPHALT PAVEMENT SHALL CONSIST OF 8" OF TYPE B AGGREGATE BASE COURSE AND 4" OF HOT-MIX ASPHALT SURFACE COURSE. THE HOT-MIX ASPHALT SURFACE COURSE SHALL BE PLACED IN TWO LIFTS AS DIRECTED BY THE ENGINEER. PROVIDE TRAFFIC CONTROL ON MATTIS AVENUE IN ACCORDANCE WITH STANDARD 701701 FOR SHOULDER OPERATIONS.

LEGEND

- CONSTRUCTION WORK ZONE
- POST MOUNTED SIGN LOCATION
- (1) DETOUR SIGN NUMBER
- DIRECTION OF DETOUR
- PORTABLE CHANGEABLE MESSAGE SIGN

DETOUR SIGN LEGEND

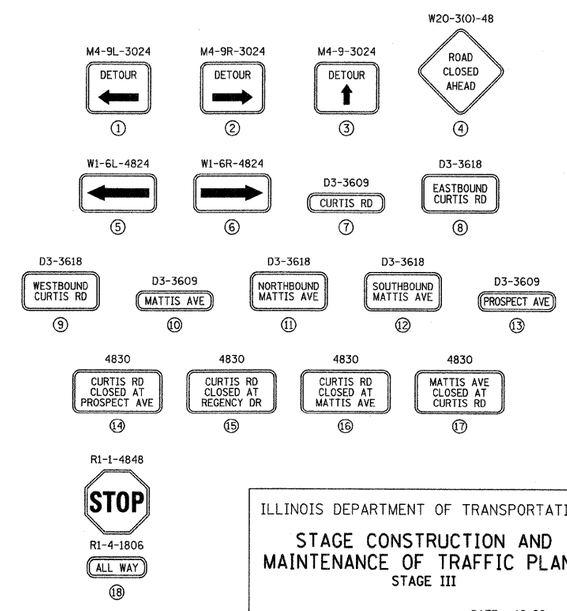

ILLINOIS DEPARTMENT OF TRANSPORTATION

STAGE CONSTRUCTION AND MAINTENANCE OF TRAFFIC PLANS

STAGE III

DATE : 10-08
DRAWN BY : J.A.J.
CHECKED BY : R.L.H.

SCALE : NONE

p:\c01401\plans\sheets\stageconst.dgn
10/2/2008 9:15:17 AM