ROUTE NO.	SECTION	COUNTY	TOTAL SHEETS	SHEET NO.
CH 9	*	CASS	29	24

STA. 48+50.00 TO STA. 48+55.00

FED. ROAD DIST. NO. 7 | ILLINOIS | PROJECT BRS-580(105)

*04-00068-00-BR | CONTRACT #

93474

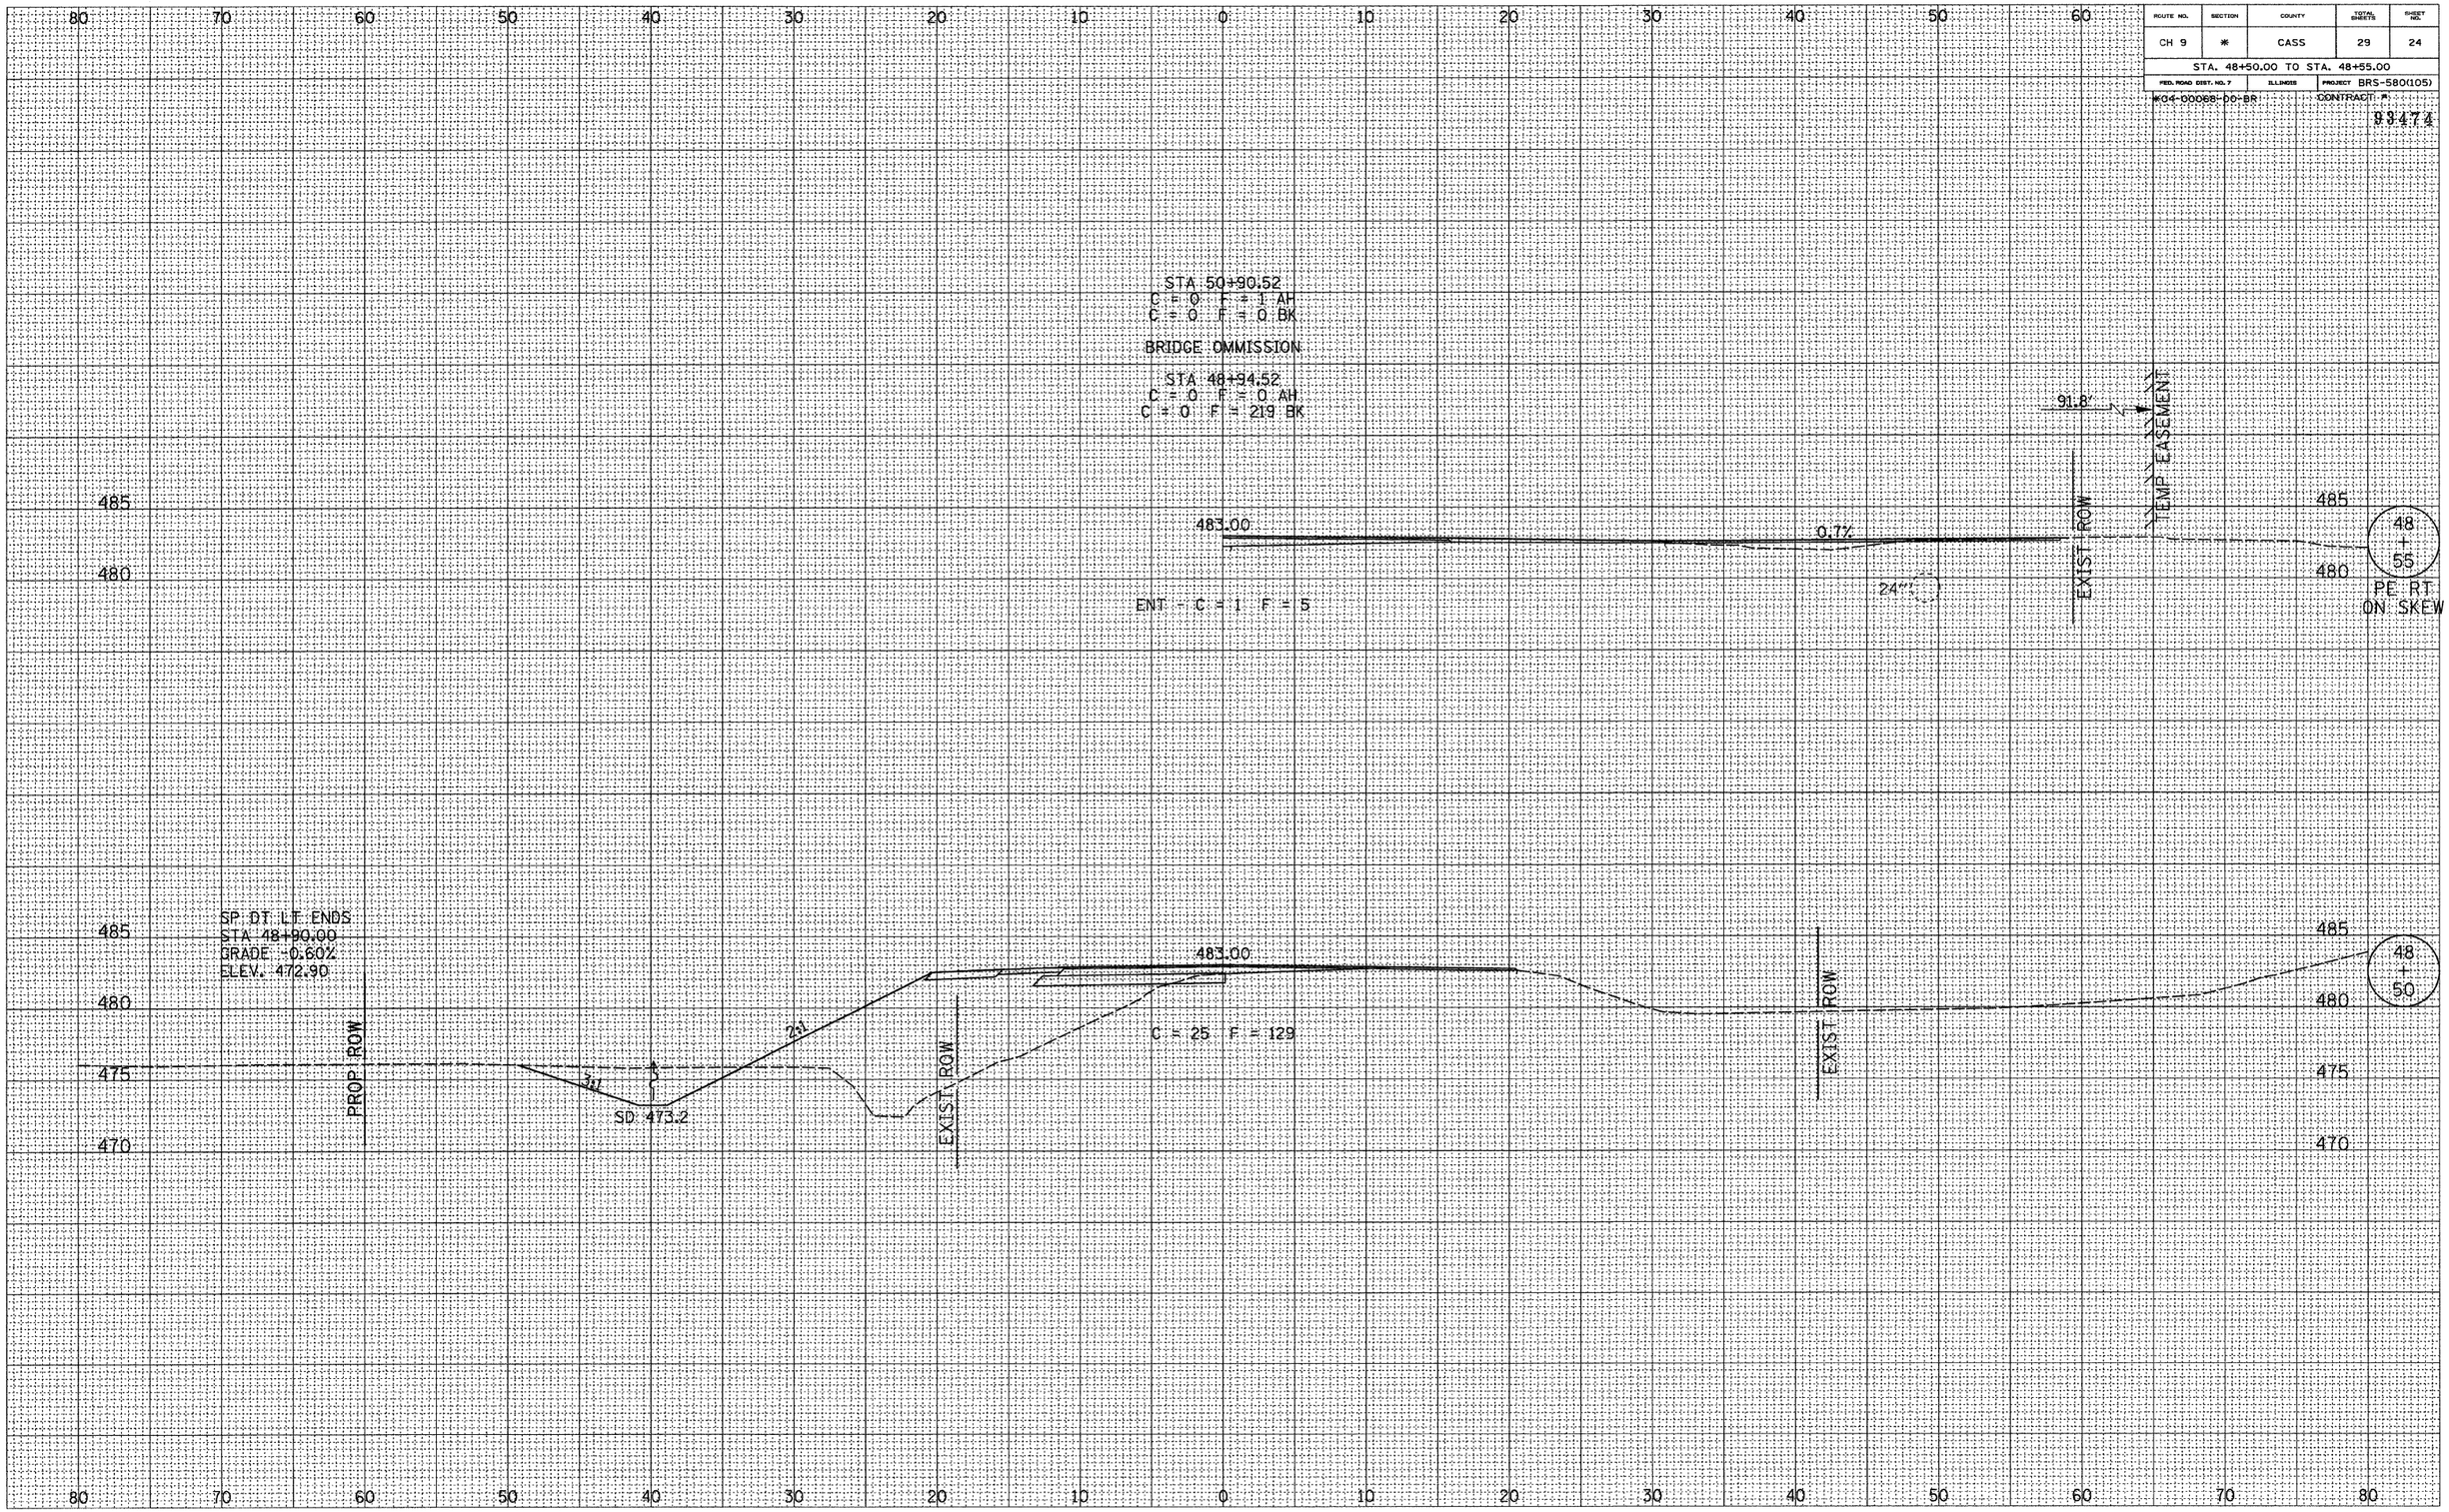

FINAL SURVEY | NOTE BOOK NO. | SURVEYED | PLOTTED | TEMPLATE | AREAS | AREAS CHECKED | BY | DATE

ORIGINAL SURVEY | NOTE BOOK NO. | SURVEYED | PLOTTED | TEMPLATE | AREAS | AREAS CHECKED | BY | DATE