PLOT DATE = 11/3/2020
FILE NAME = H:\4812\Design\078-096xs_Gallatin_Rev_Fdgn
PLOT SCALE = 5.0000 ' / IN.
USER NAME = _USERDESCR_

ORIGINAL SURVEY		BY	DATE
	SURVEYED		
	PLOTTED		
	TEMPLATE		
	AREAS		
NO.	AREAS CHECKED		

FINAL SURVEY		BY	DATE
	SURVEYED		
NOTE BOOK	PLOTTED		
	TEMPLATE		
	AREAS		
NO.	AREAS CHECKED		

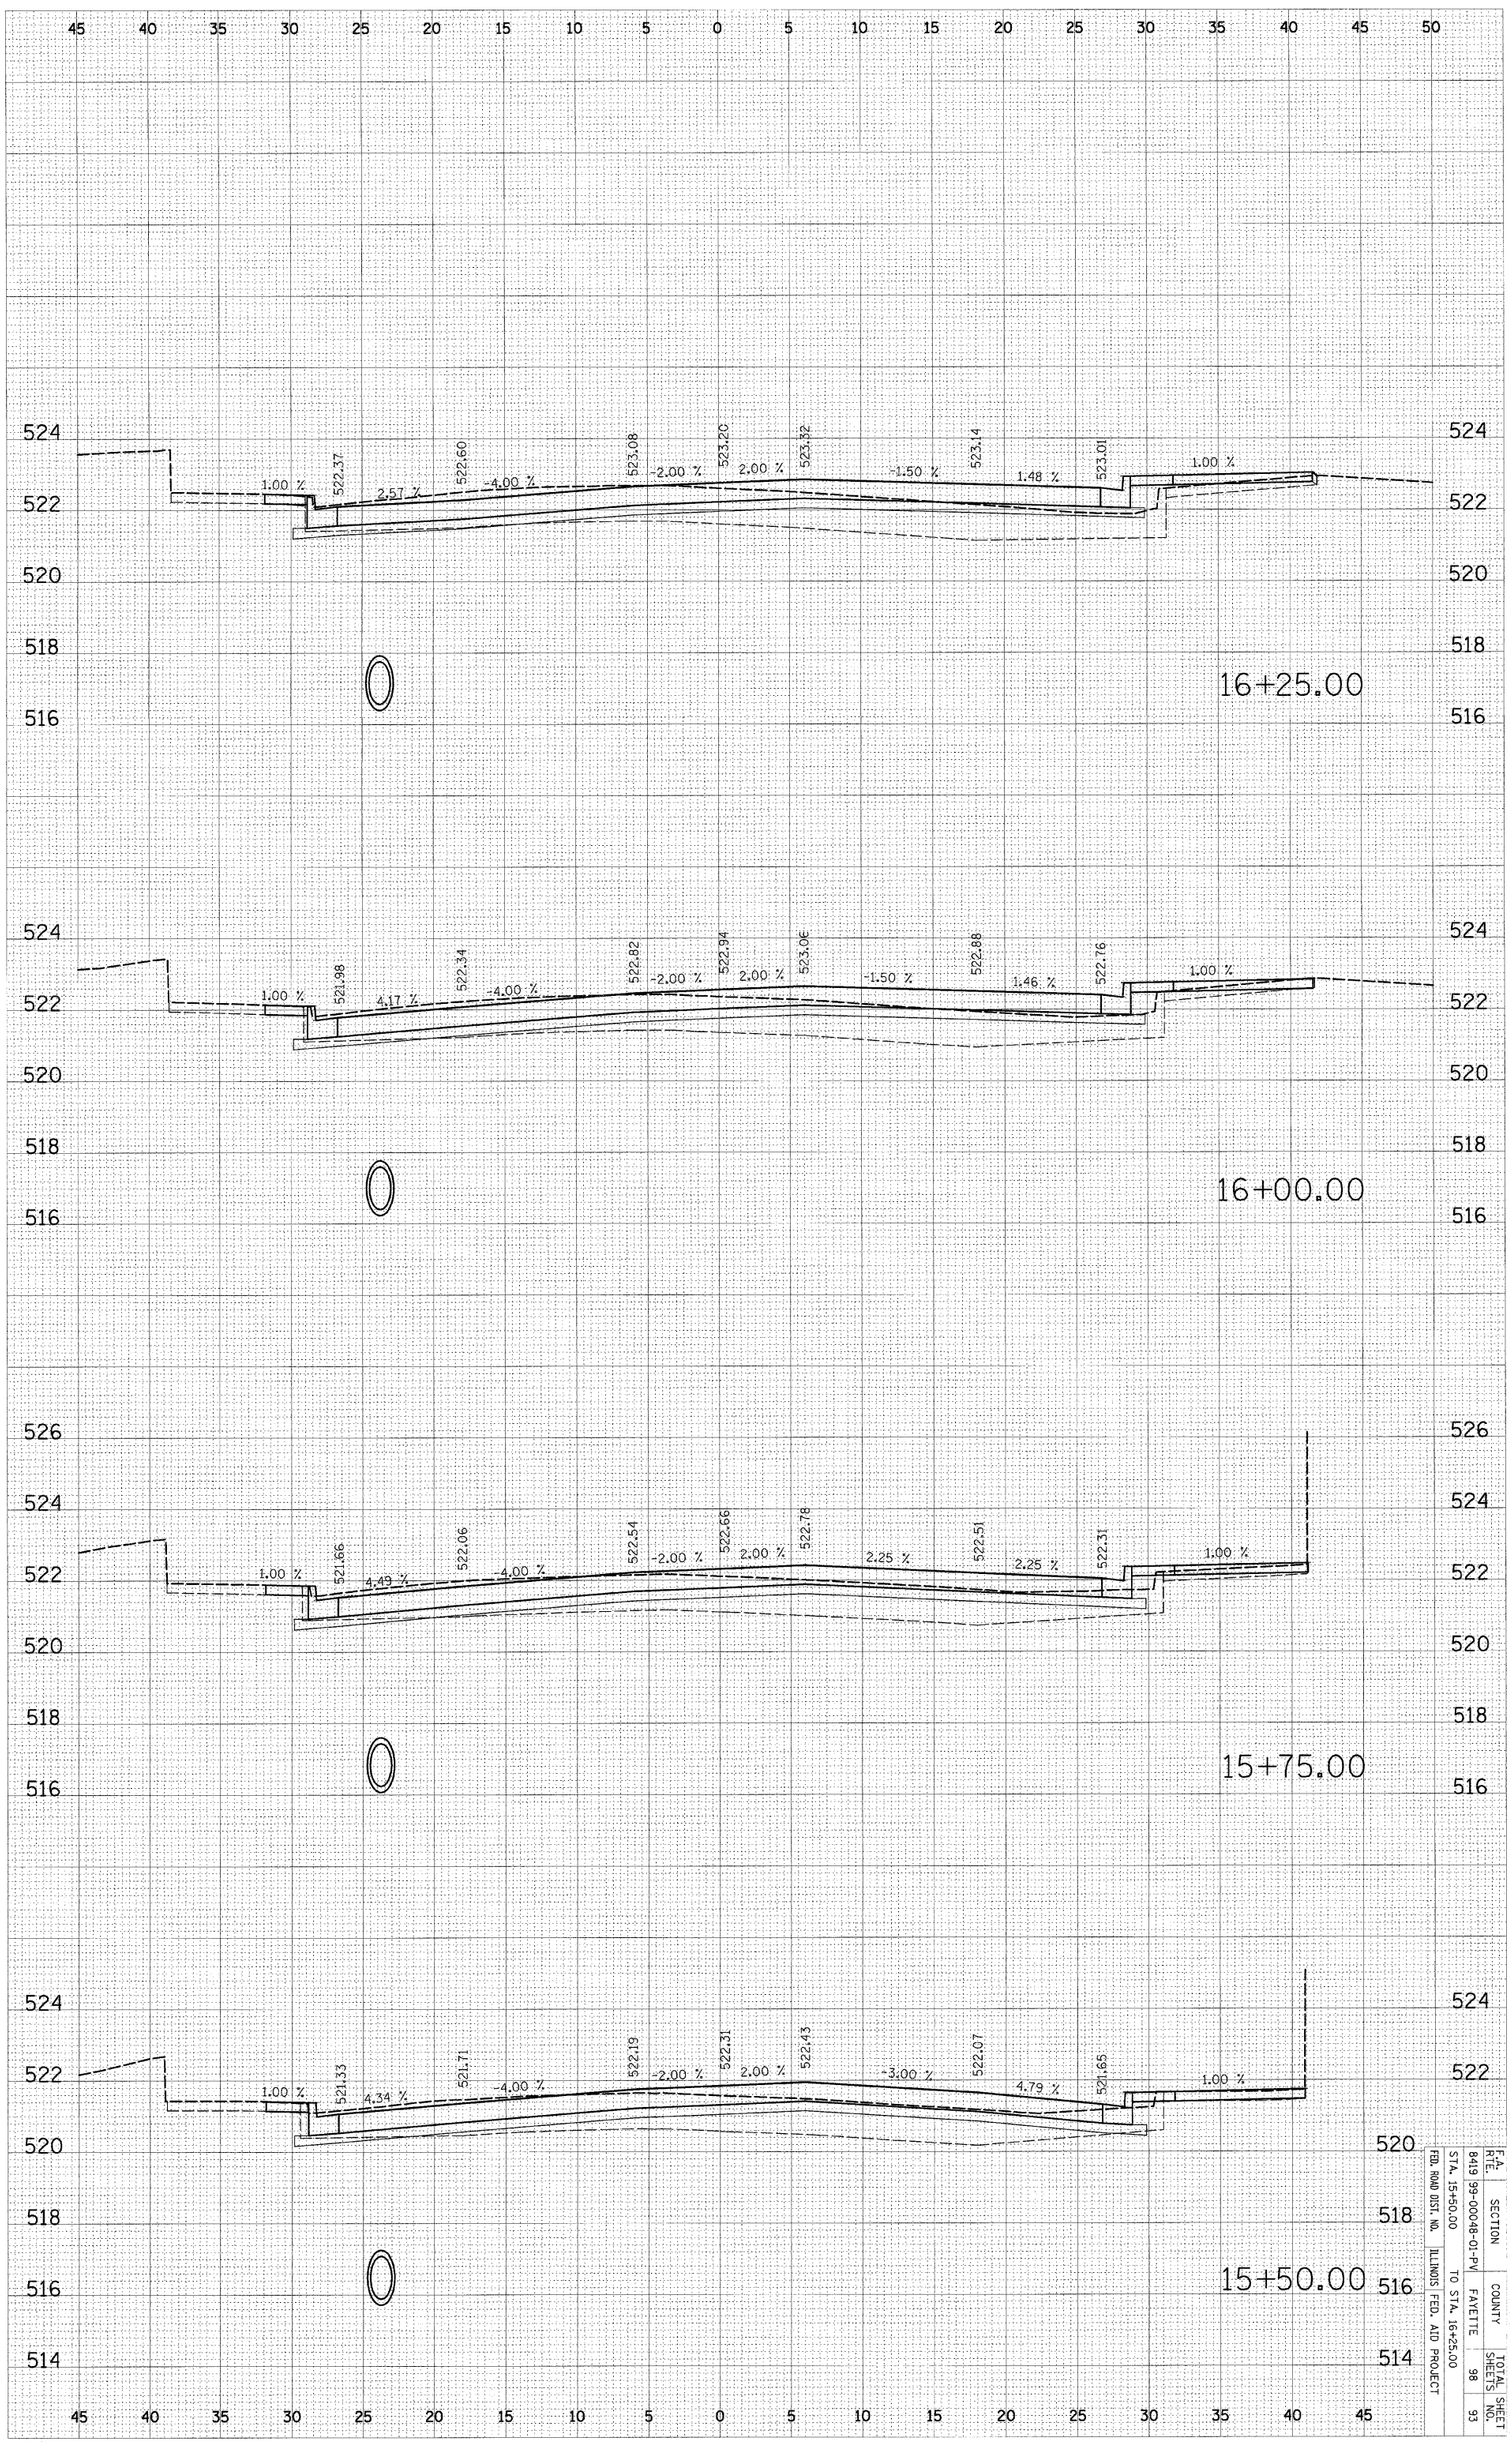

F.A. RTE.	SECTION	COUNTY	TOTAL SHEETS	SHEET NO.
8419	99-00048-01-PV	FAYETTE	98	93

STA. 15+50.00 TO STA. 16+25.00

FED. ROAD DIST. NO. ILLINOIS FED. AID PROJECT

CONTRACT NO. 95500