FILE: G:\S04078\CAD\4078XSALT.DGN | 1/14/2008 | 3:44:28 PM

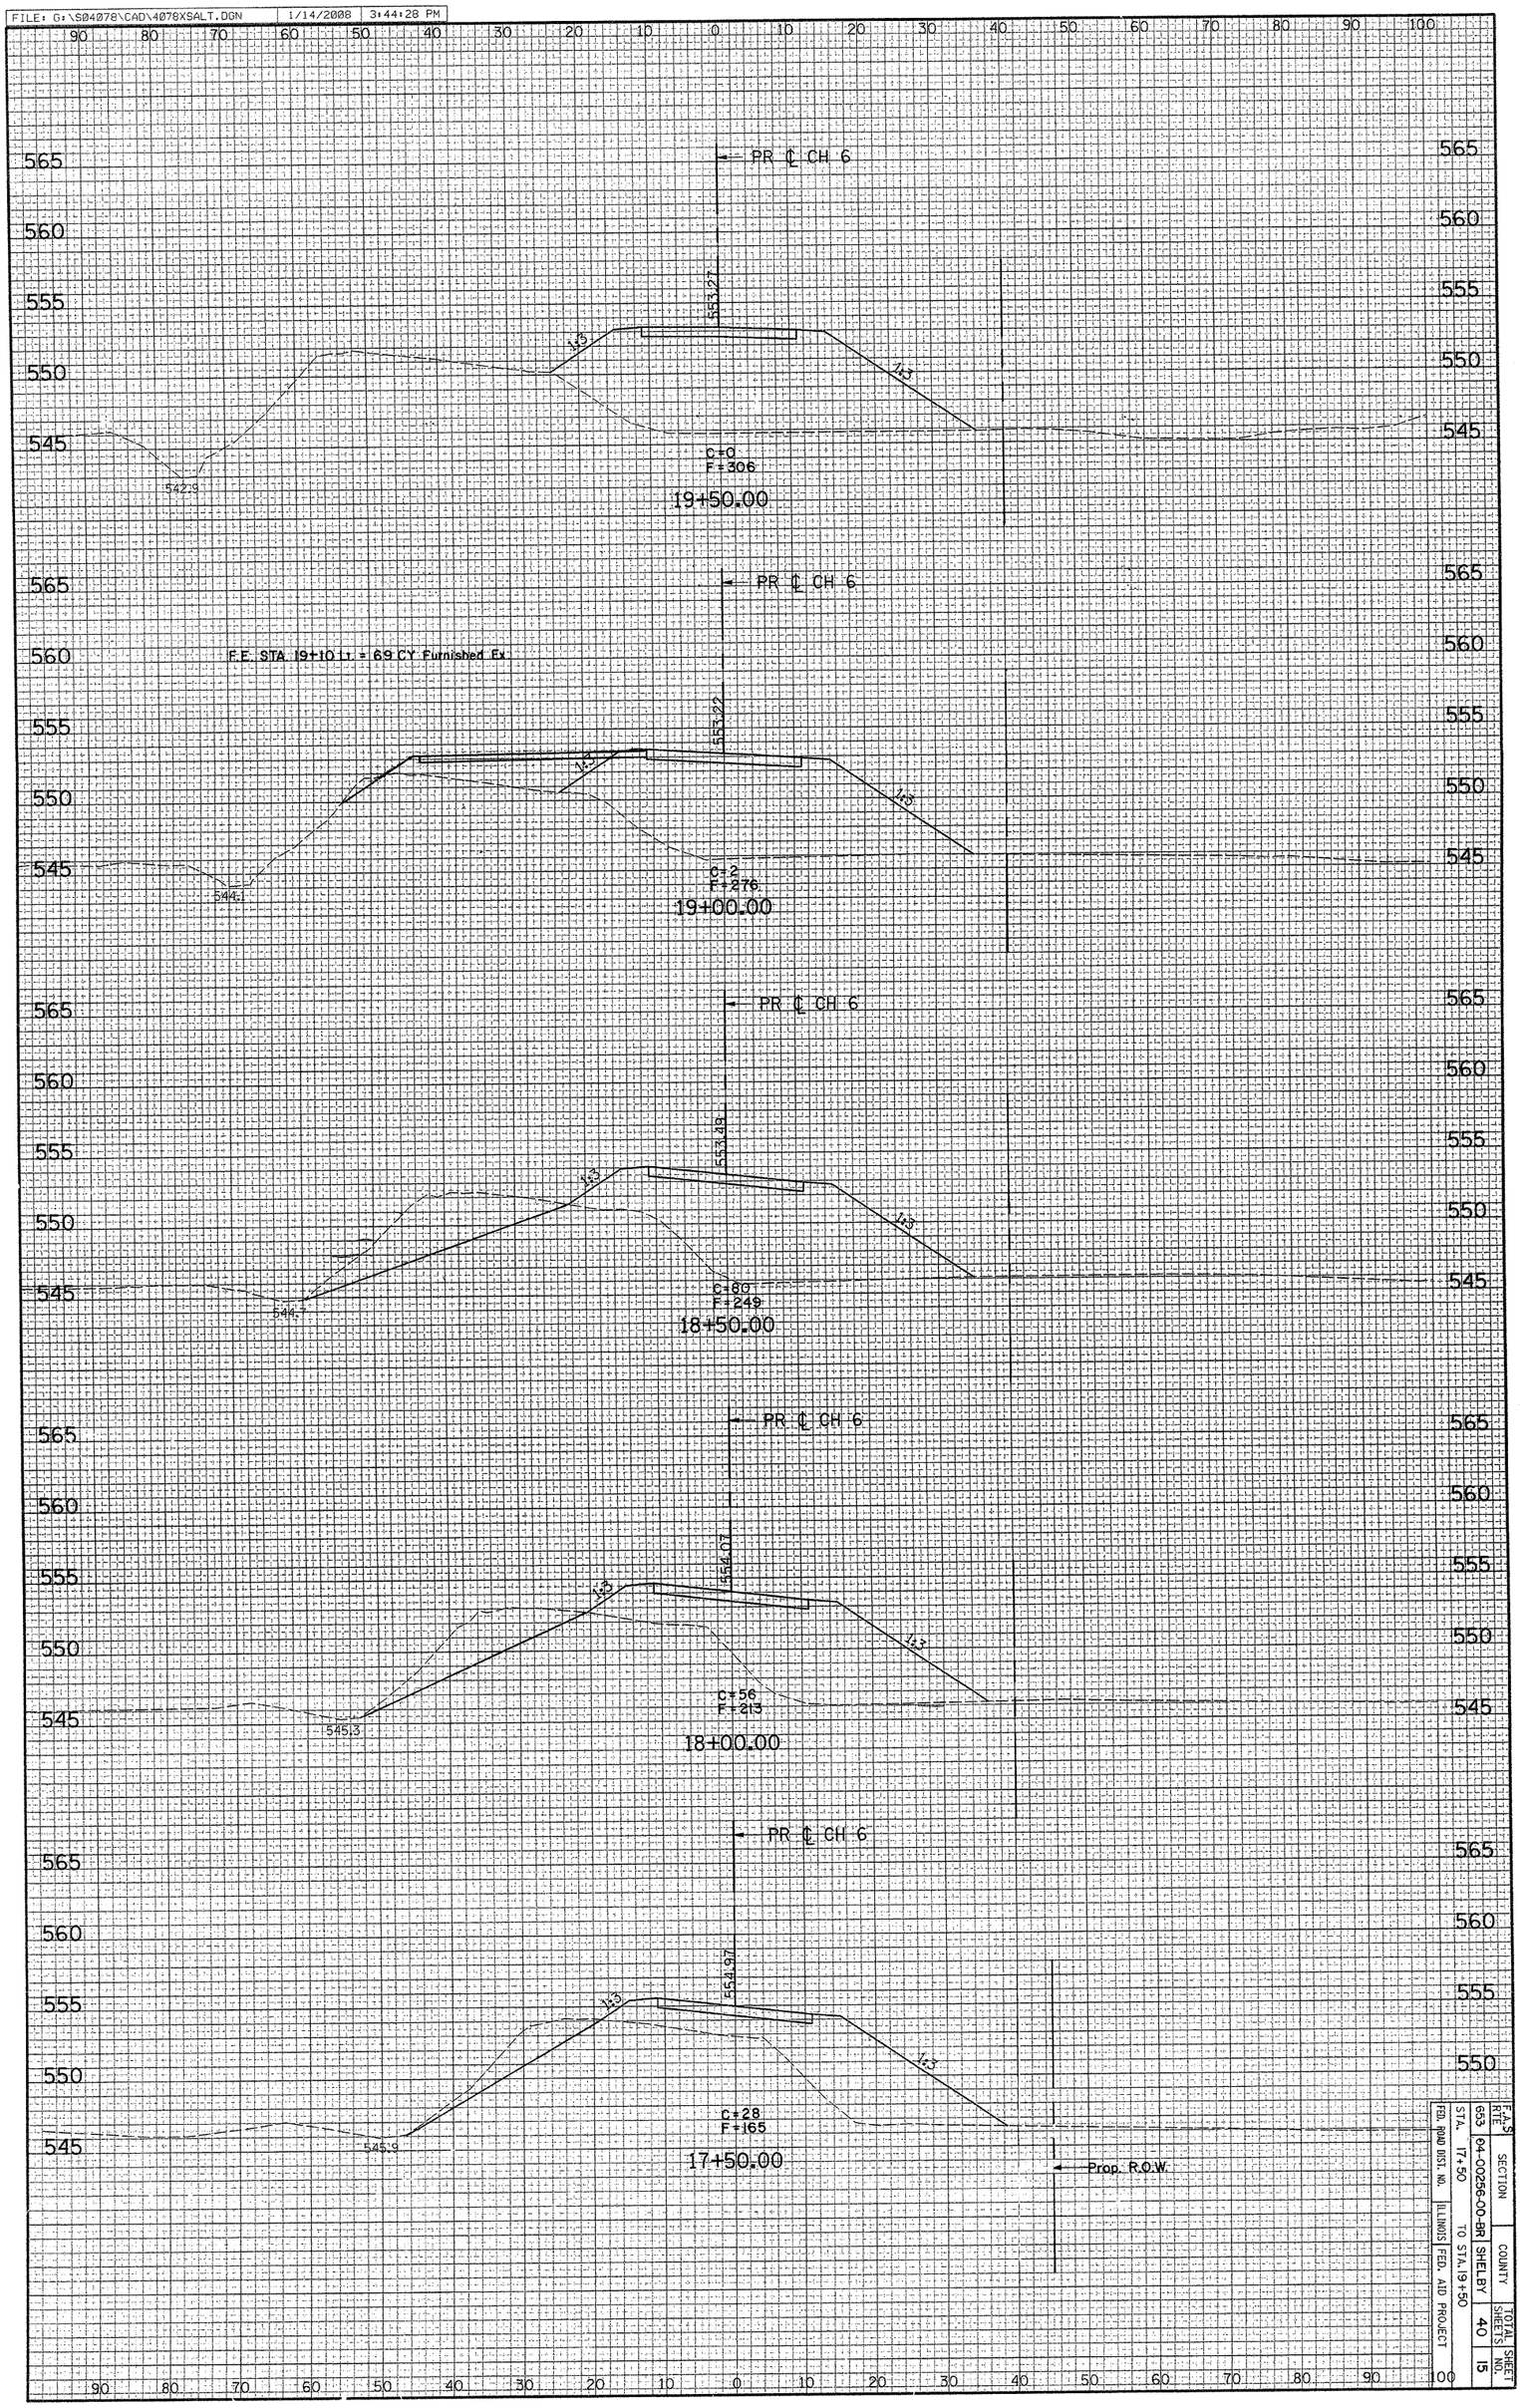

F.A.S. RTE.	SECTION	COUNTY	TOTAL SHEETS	SHEET NO.
663	04-00256-00-BR	SHELBY	40	15

STA. 17+50 TO STA. 19+50

FED. ROAD DIST. NO. | ILLINOIS FED. AID PROJECT

CONTRACT NO. 95555