CONTRACT NO. 95555

F.A.S RTE.	SECTION	COUNTY	TOTAL SHEETS	SHEET NO.
653	04-00256-00-BR	SHELBY	40	17
STA. 22+50		TO STA. 24+00		
FED. ROAD DIST. NO.	ILLINOIS	FED. AID PROJECT		

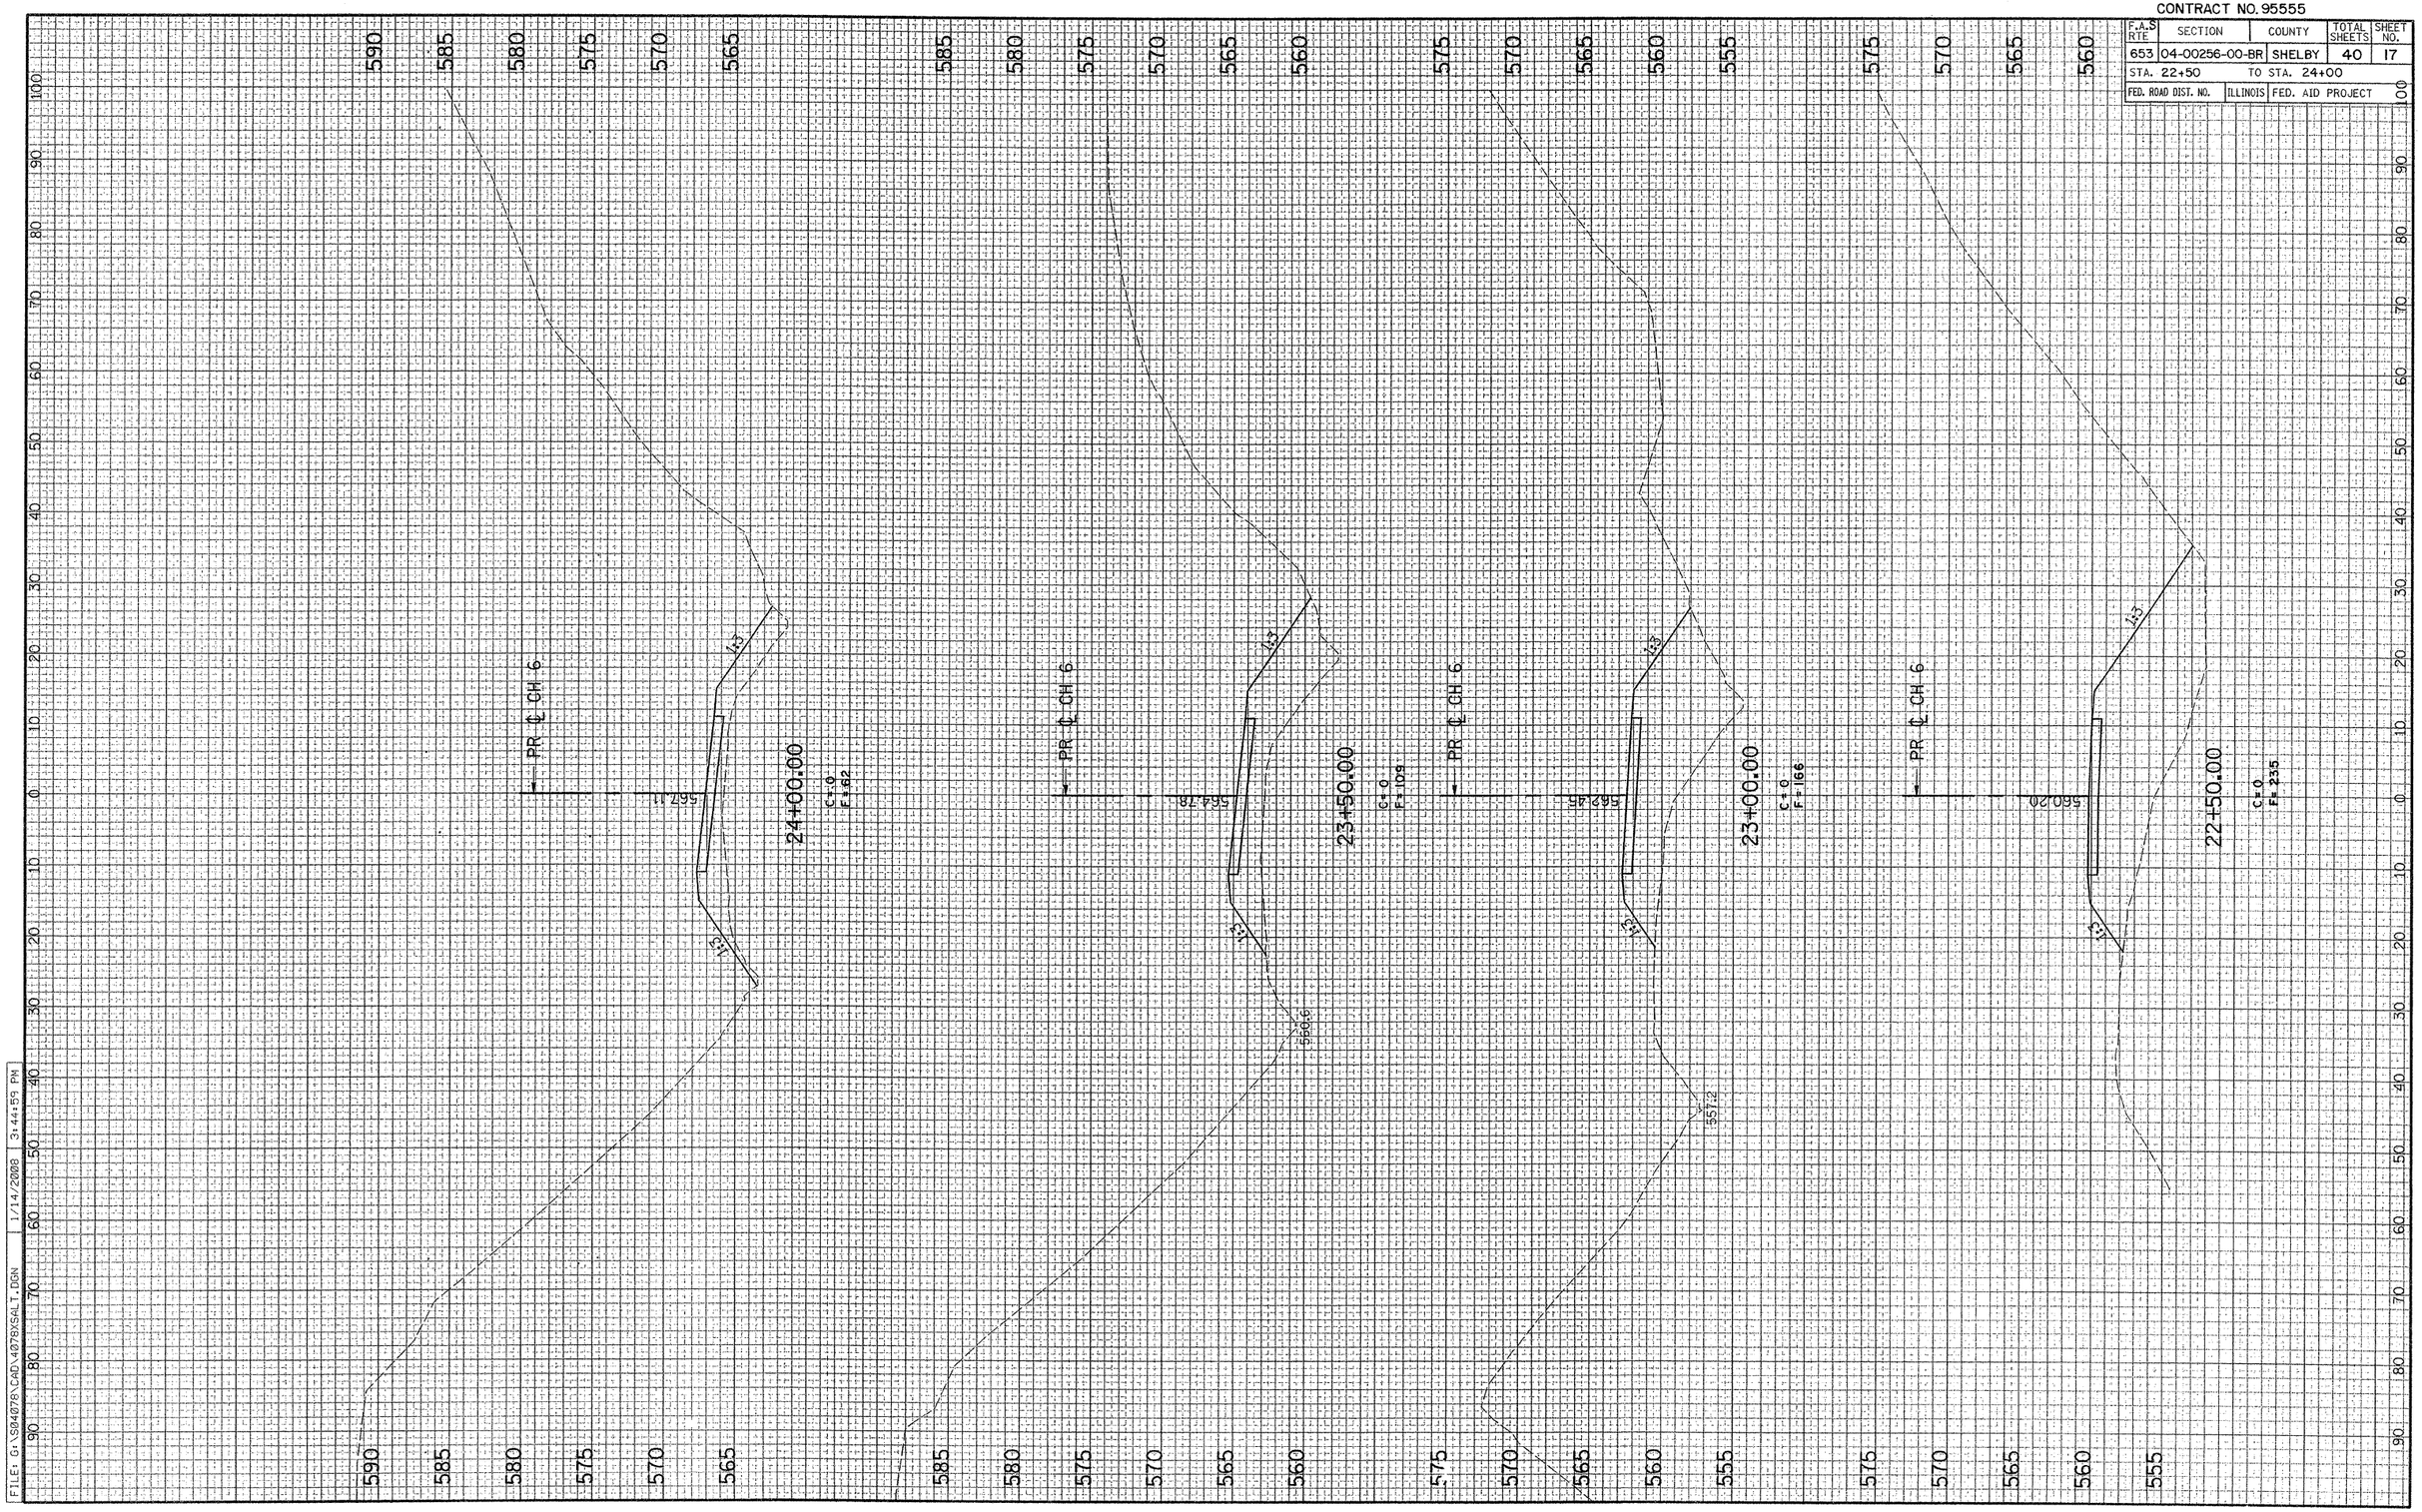

FILE: G:\934078\CAD\4078XSAL1.DGN 1/14/2008 3:44:59 PM