FAU ROUTE	SECTION	COUNTY	TOTAL SHEETS	SHEET NO.
9393	05-00025-00-TL 07-00025-01-WR	MADISON	135	46
STA. 106+50	TO STA. 110+50			
DRAINAGE PLAN AND PROFILE				
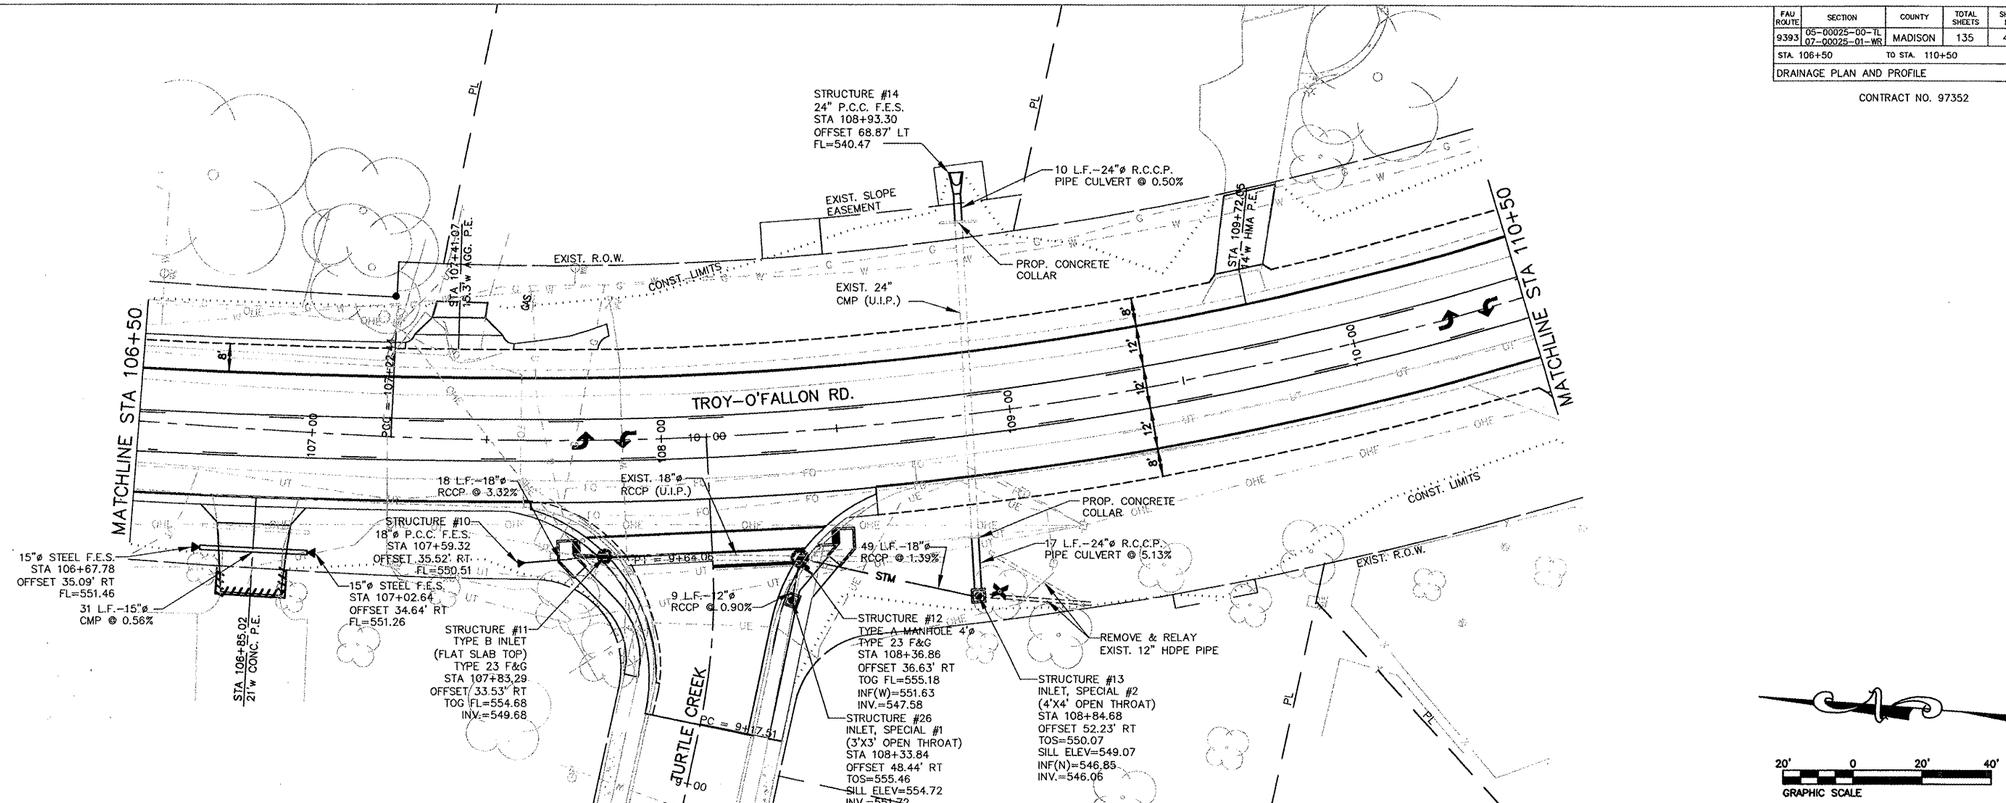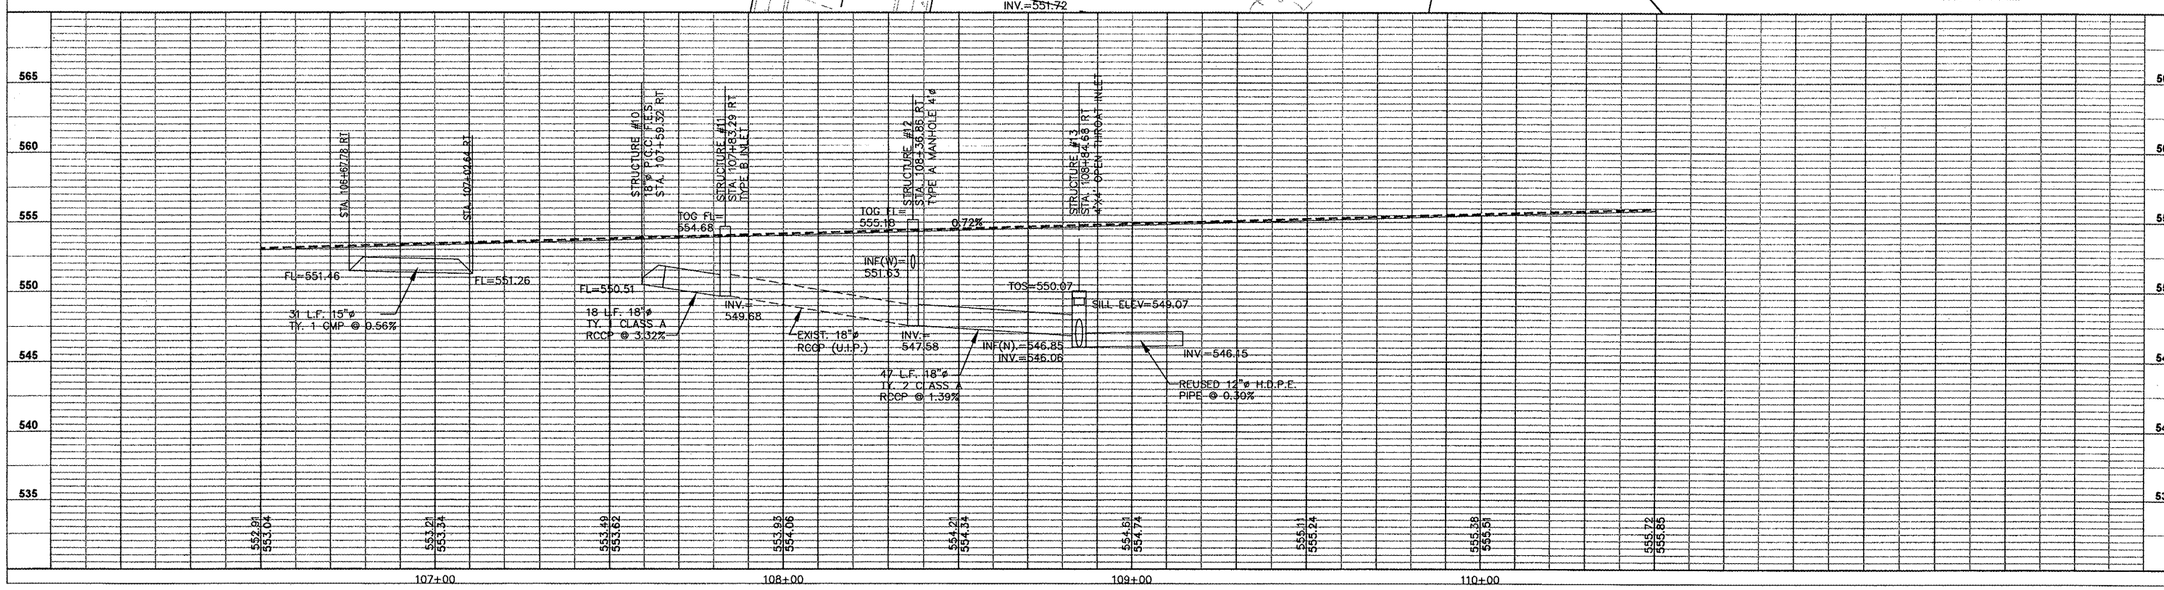
CONTRACT NO. 97352