CONTRACT NO. 97352

F.A.P. RTE.	SECTION	COUNTY	TOTAL SHEETS	SHEET NO.
793	05-00025-00-TL 07-00025-01-TL	MADISON	135	94

STA. 237+50.00 TO STA. 238+50.00

FED. ROAD DIST. NO. | ILLINOIS | FED. AID PROJECT

FINAL SURVEY	BY	DATE
SURVEYED		
PLOTTED		
TEMPLATE		
NOTE BOOK		
NO.	AREAS CHECKED	

ORIGINAL SURVEY	BY	DATE
SURVEYED		
PLOTTED		
TEMPLATE		
NOTE BOOK		
NO.	AREAS CHECKED	
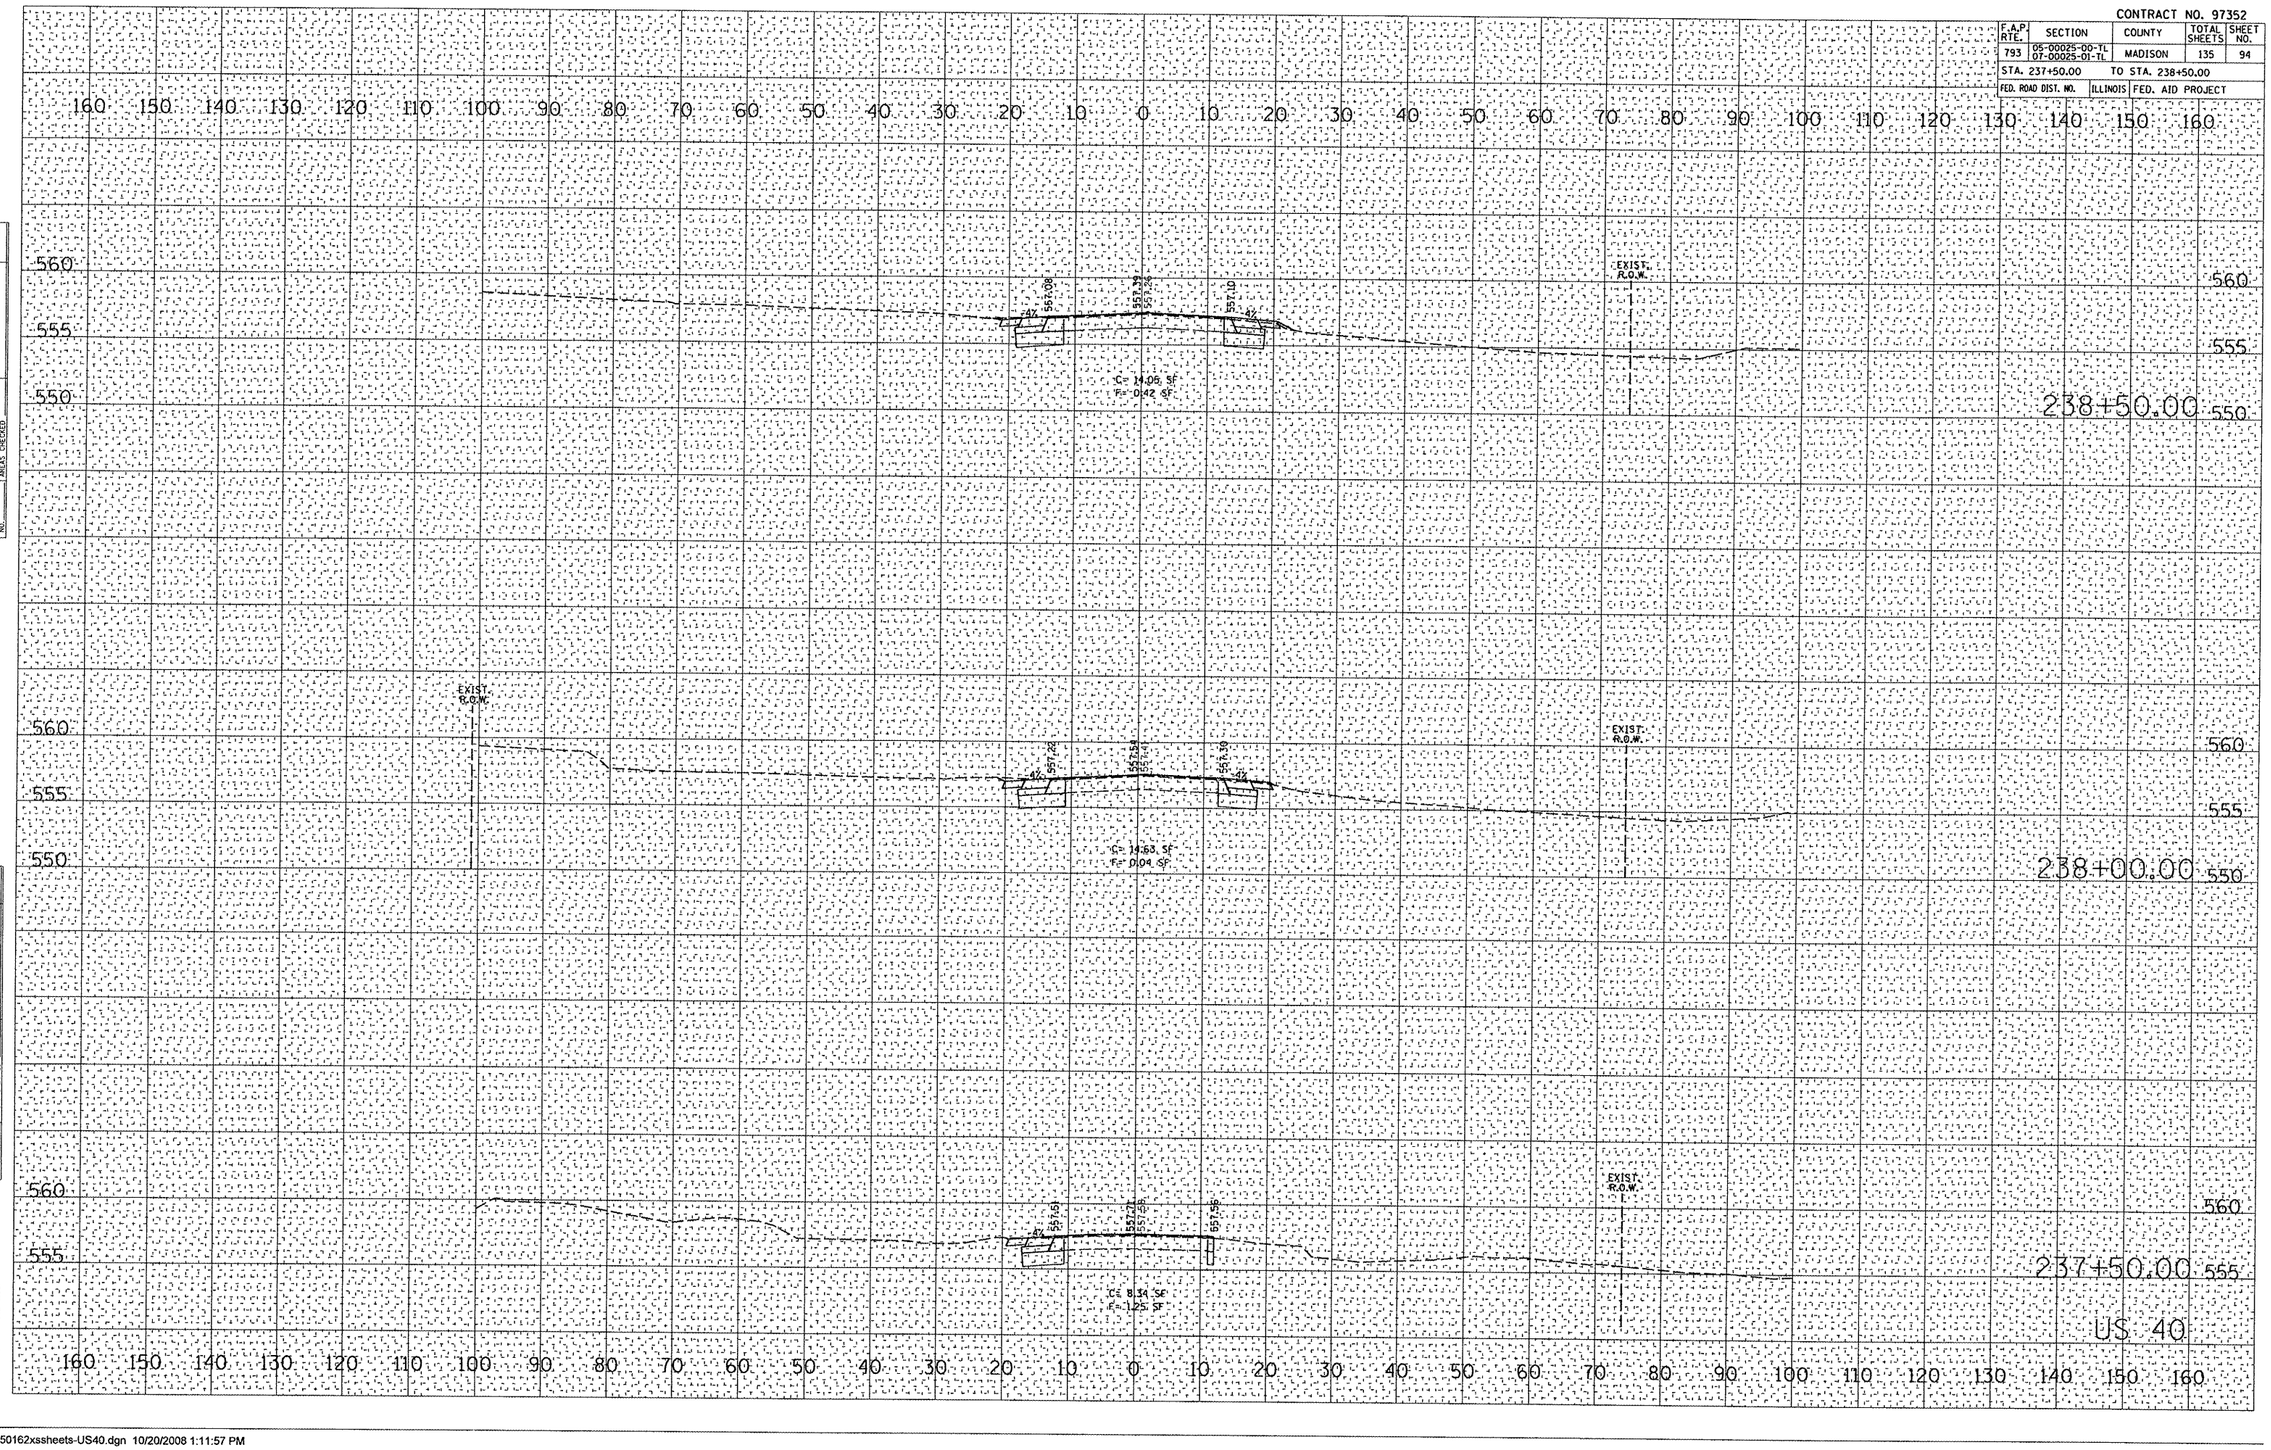
PLOT DATE = 10/20/2008
FILE NAME = P:\050162\...\dgn\050162xssheets-US40.dgn
PLOT SCALE = 21.1765 ' / IN.
USER NAME = mattsmiller