CONTRACT NO. 97352

F.A.U. RTE.	SECTION	COUNTY	TOTAL SHEETS	SHEET NO.
9393	05-00025-00-TL 07-00025-01-TL	MADISON	135	114
STA. 106+84.31		TO STA. 107+50.00		
FED. ROAD DIST. NO.		ILLINOIS	FED. AID PROJECT	

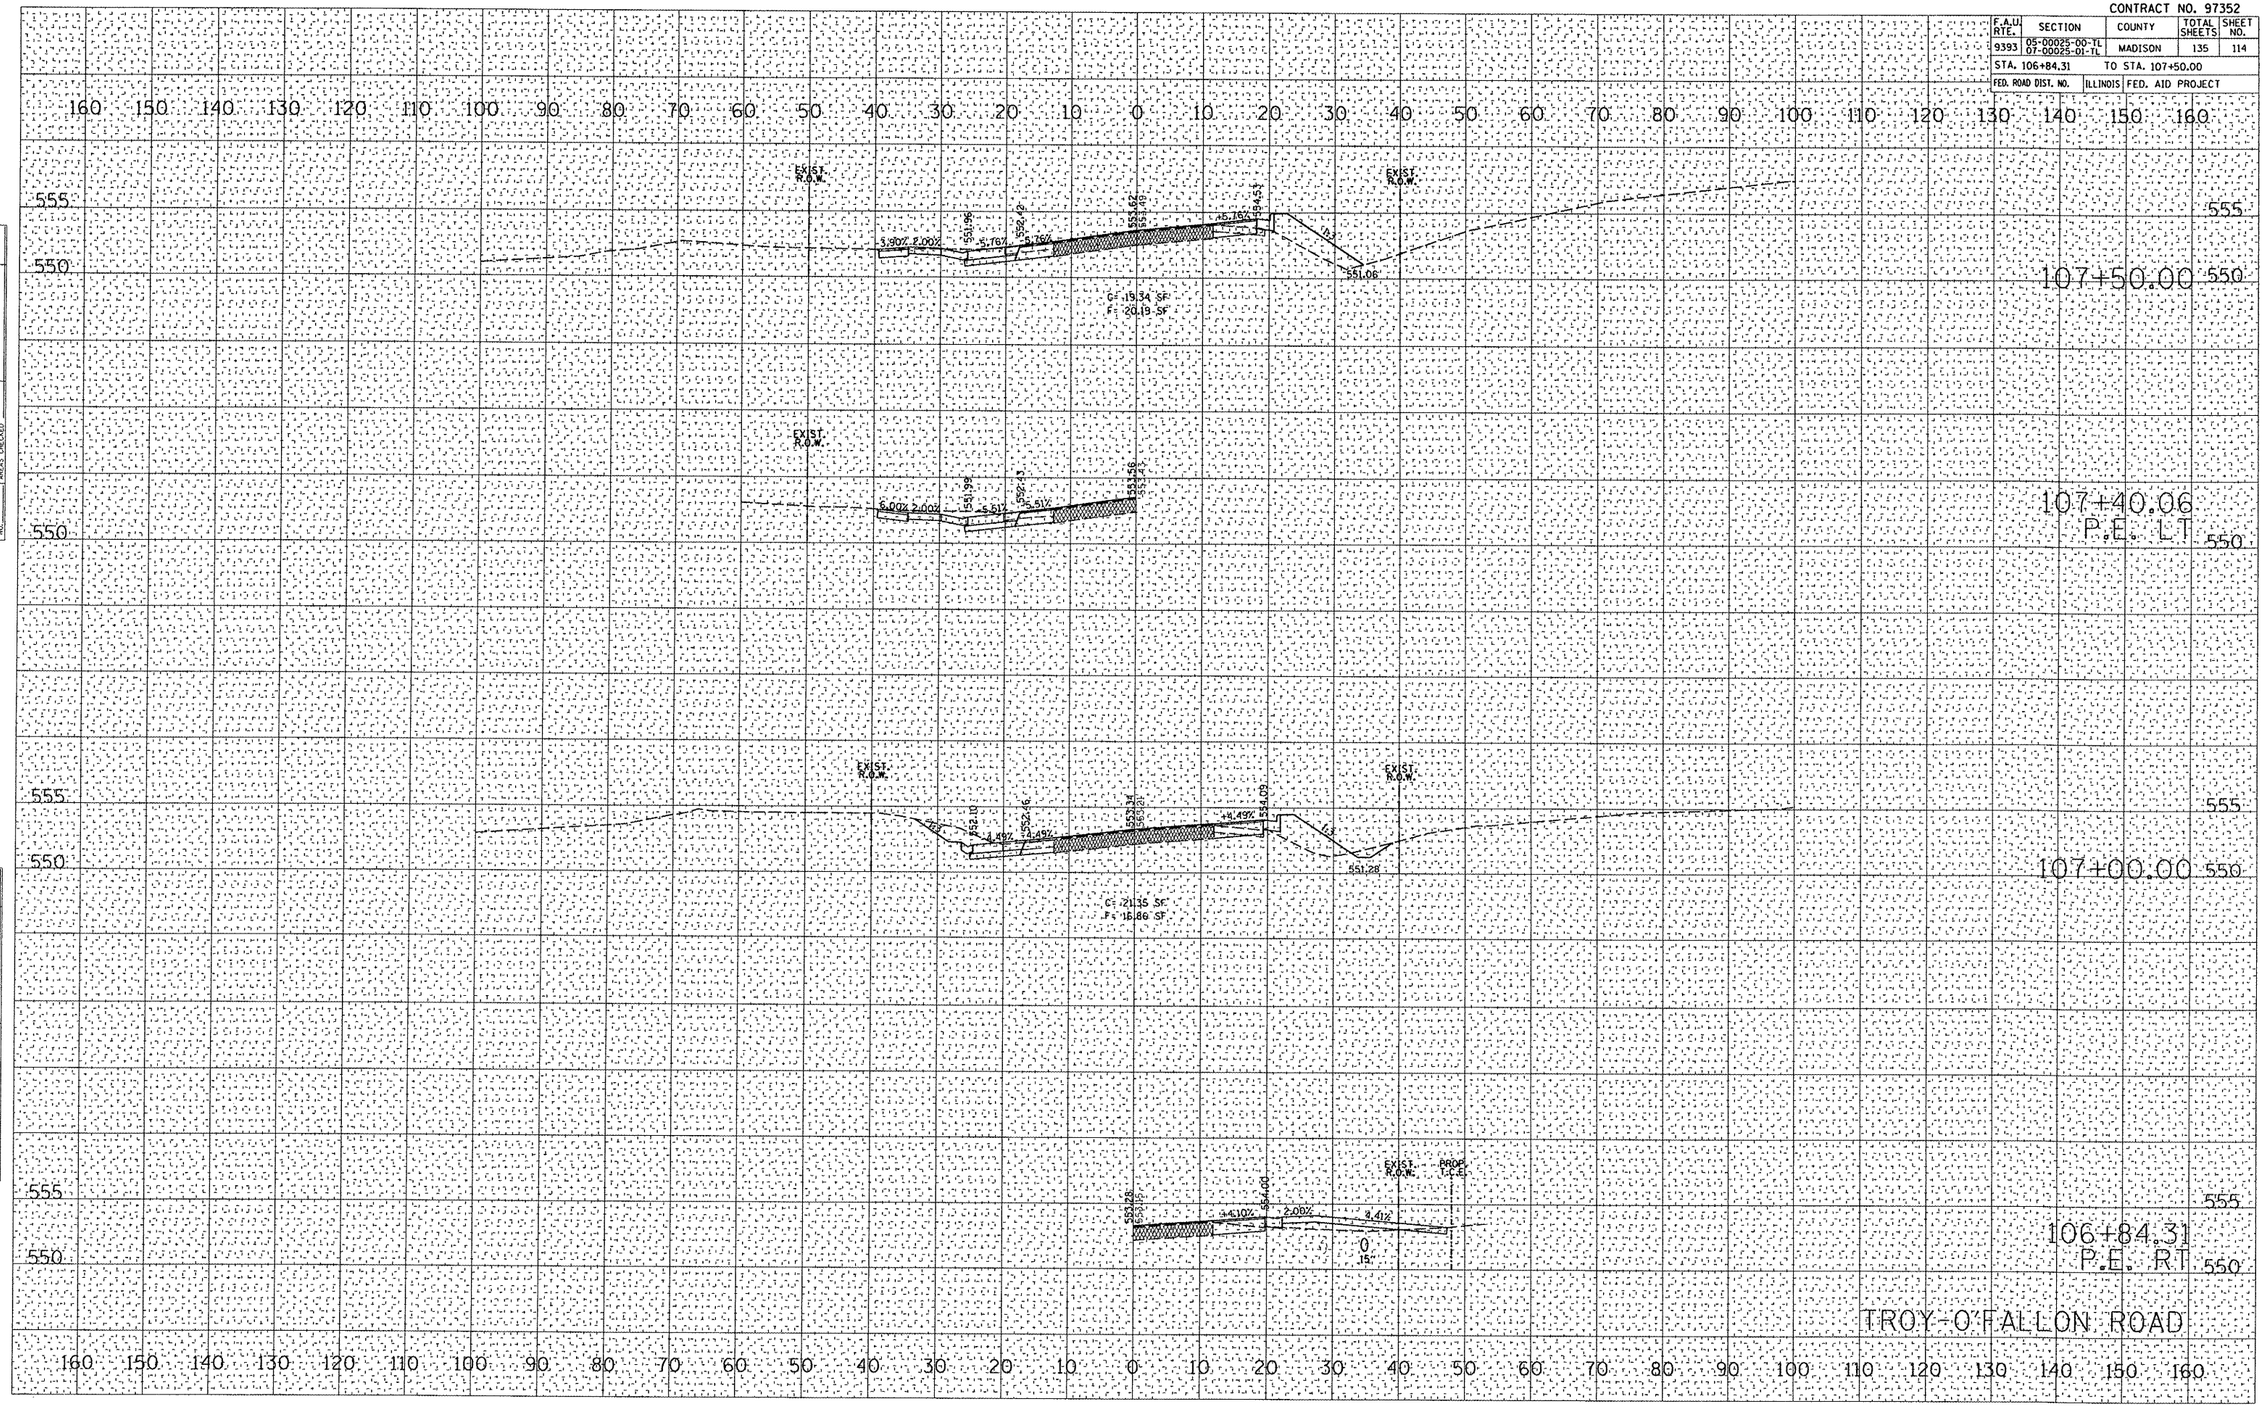

FINAL SURVEY	BY	DATE
SURVEYED		
PLOTTED		
NOTE BOOK		
AREAS		
AREAS CHECKED		
NO.		

ORIGINAL SURVEY	BY	DATE
SURVEYED		
PLOTTED		
TEMPLATE		
AREAS		
AREAS CHECKED		
NO.		

PLOT DATE = 11/5/2008
FILE NAME = P:\050162\Cadd\Roadway\Sheets-TROF.dgn
DESIGN ENGR = JNL
PLOT SCALE = 1.0000
USER NAME = mkistmiller

...\dgn\050162xssheets-TROF.dgn 11/5/2008 8:16:08 AM