CONTRACT NO. 97352

F.A.U. RTE.	SECTION	COUNTY	TOTAL SHEETS	SHEET NO.
9393	05-00025-00-TL 07-00025-01-TL	MADISON	135	118
STA. 110+55.41		TO STA. 111+50.00		
FED. ROAD DIST. NO.		ILLINOIS	FED. AID PROJECT	

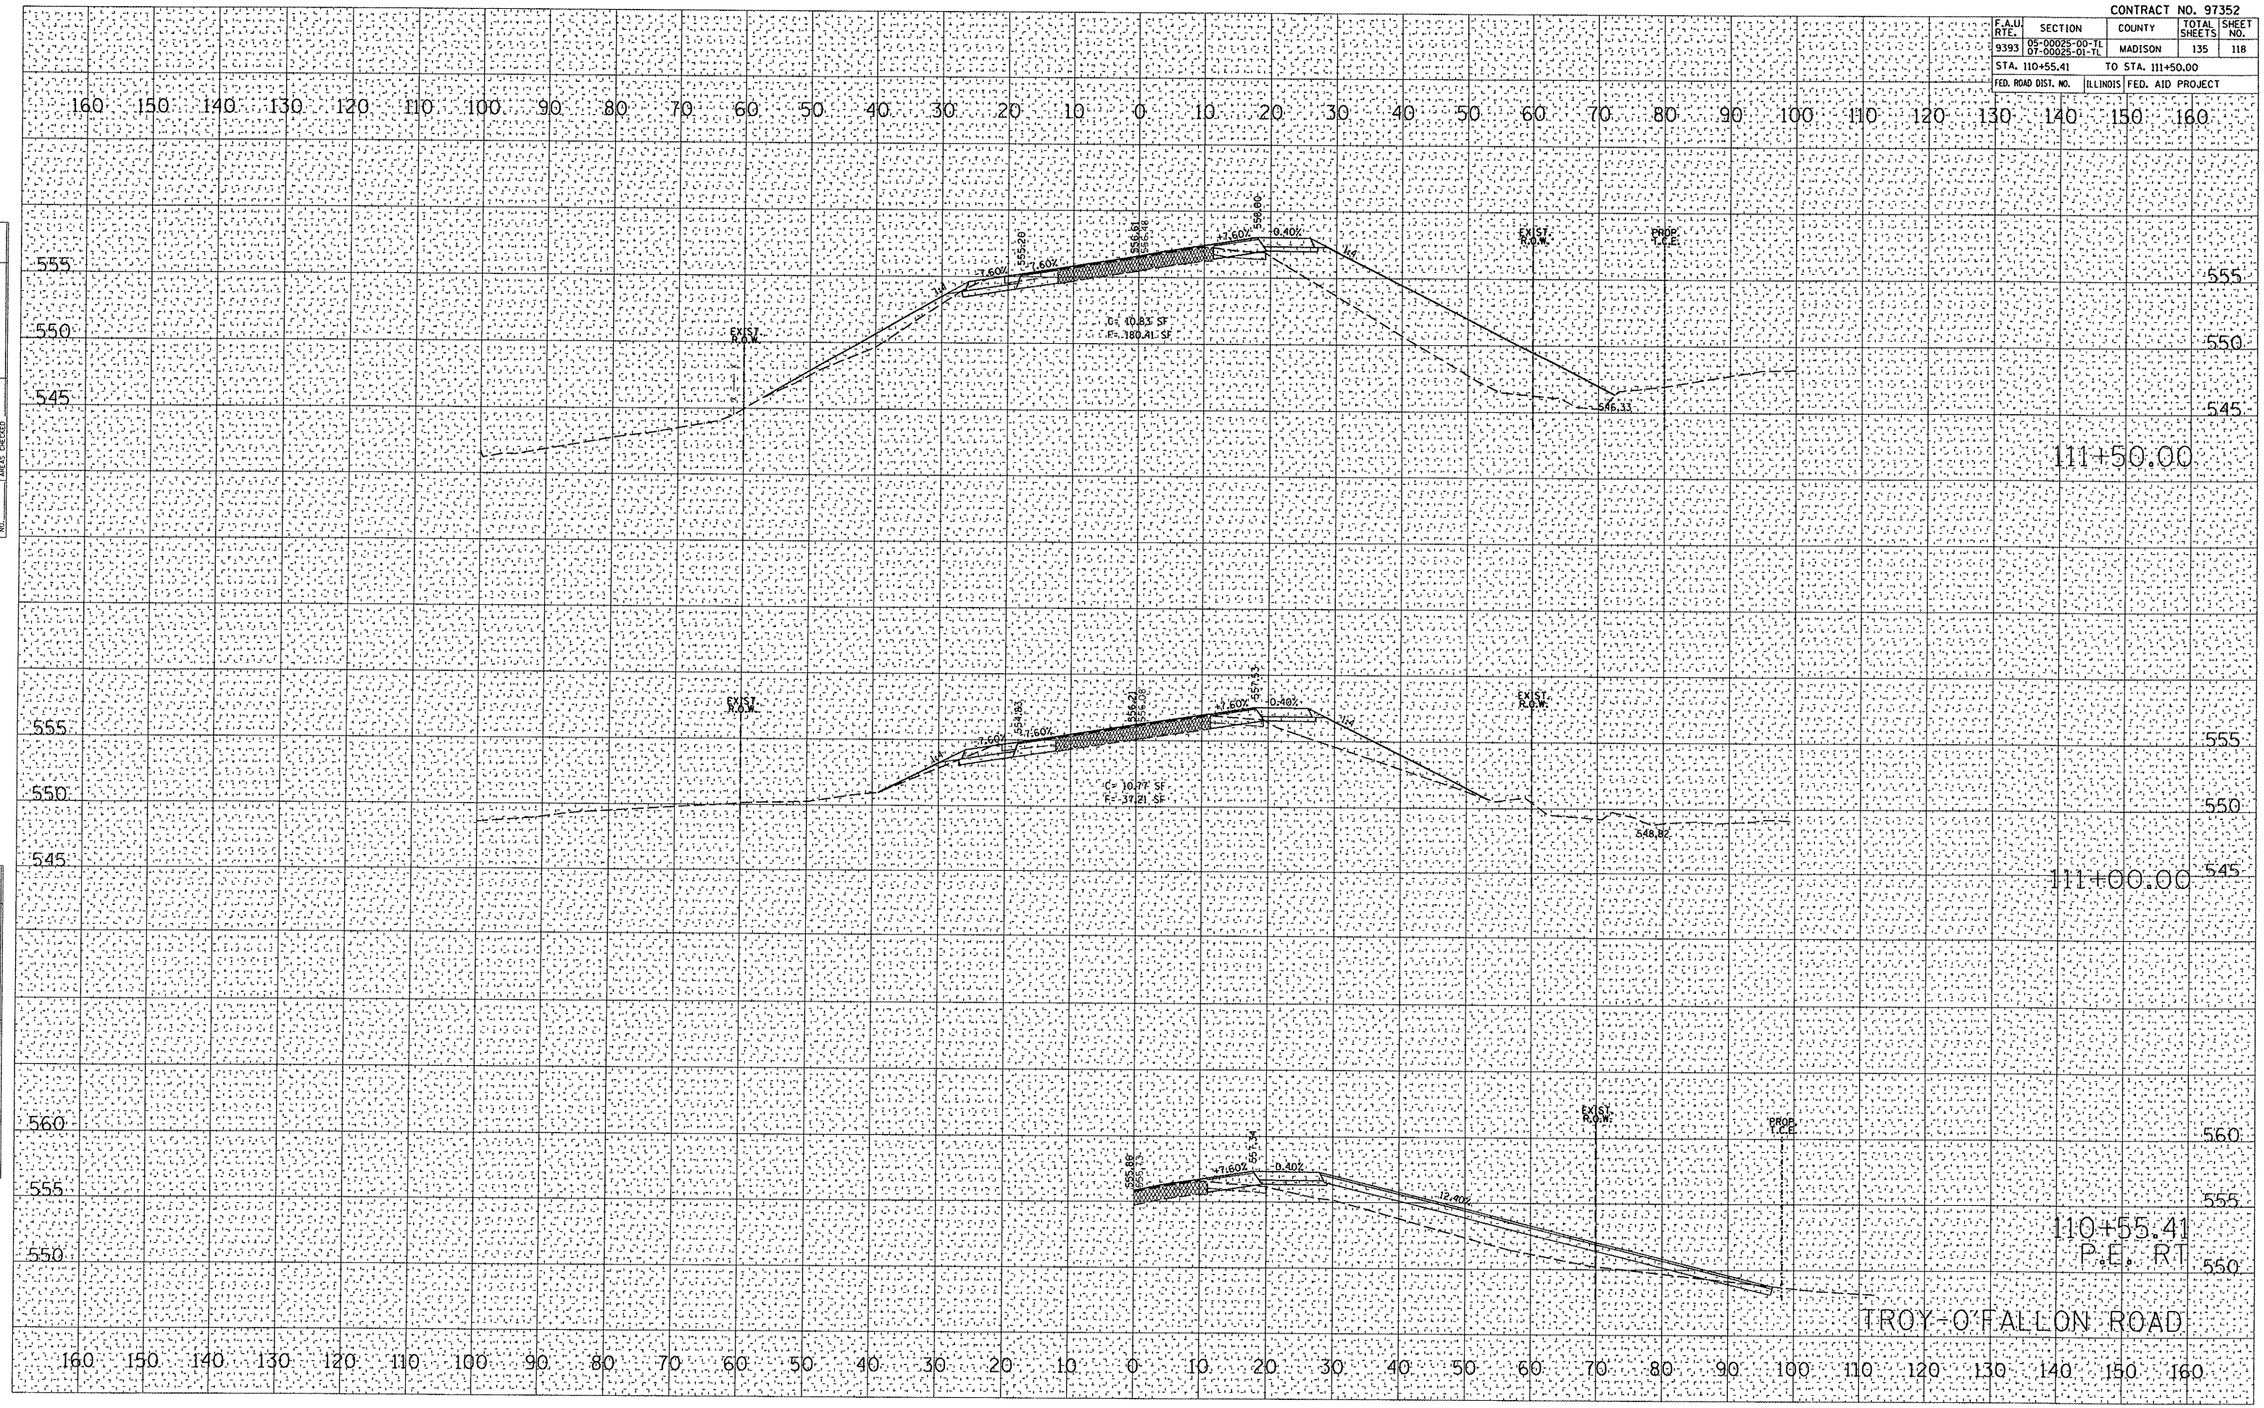

ORIGINAL SURVEY	BY	DATE
SURVEYED		
PLOTTED		
TEMPLATE		
AREAS		
AREAS CHECKED		
NOTE BOOK		
NO.		

FINAL SURVEY	BY	DATE
SURVEYED		
PLOTTED		
TEMPLATE		
AREAS		
AREAS CHECKED		
NOTE BOOK		
NO.		

PLOT DATE = 11/5/2008
PLOT NAME = ...\dgn\050162xssheets-TROF.dgn
PLOT SCALE = 21.1765 '/ IN.
USER NAME = mkistmiller