NOTE:

1) REFER TO PLAT OF HIGHWAYS FOR PROPOSED RIGHT-OF-WAY AND TEMPORARY CONSTRUCTION EASEMENT STATION AND OFFSET LOCATION

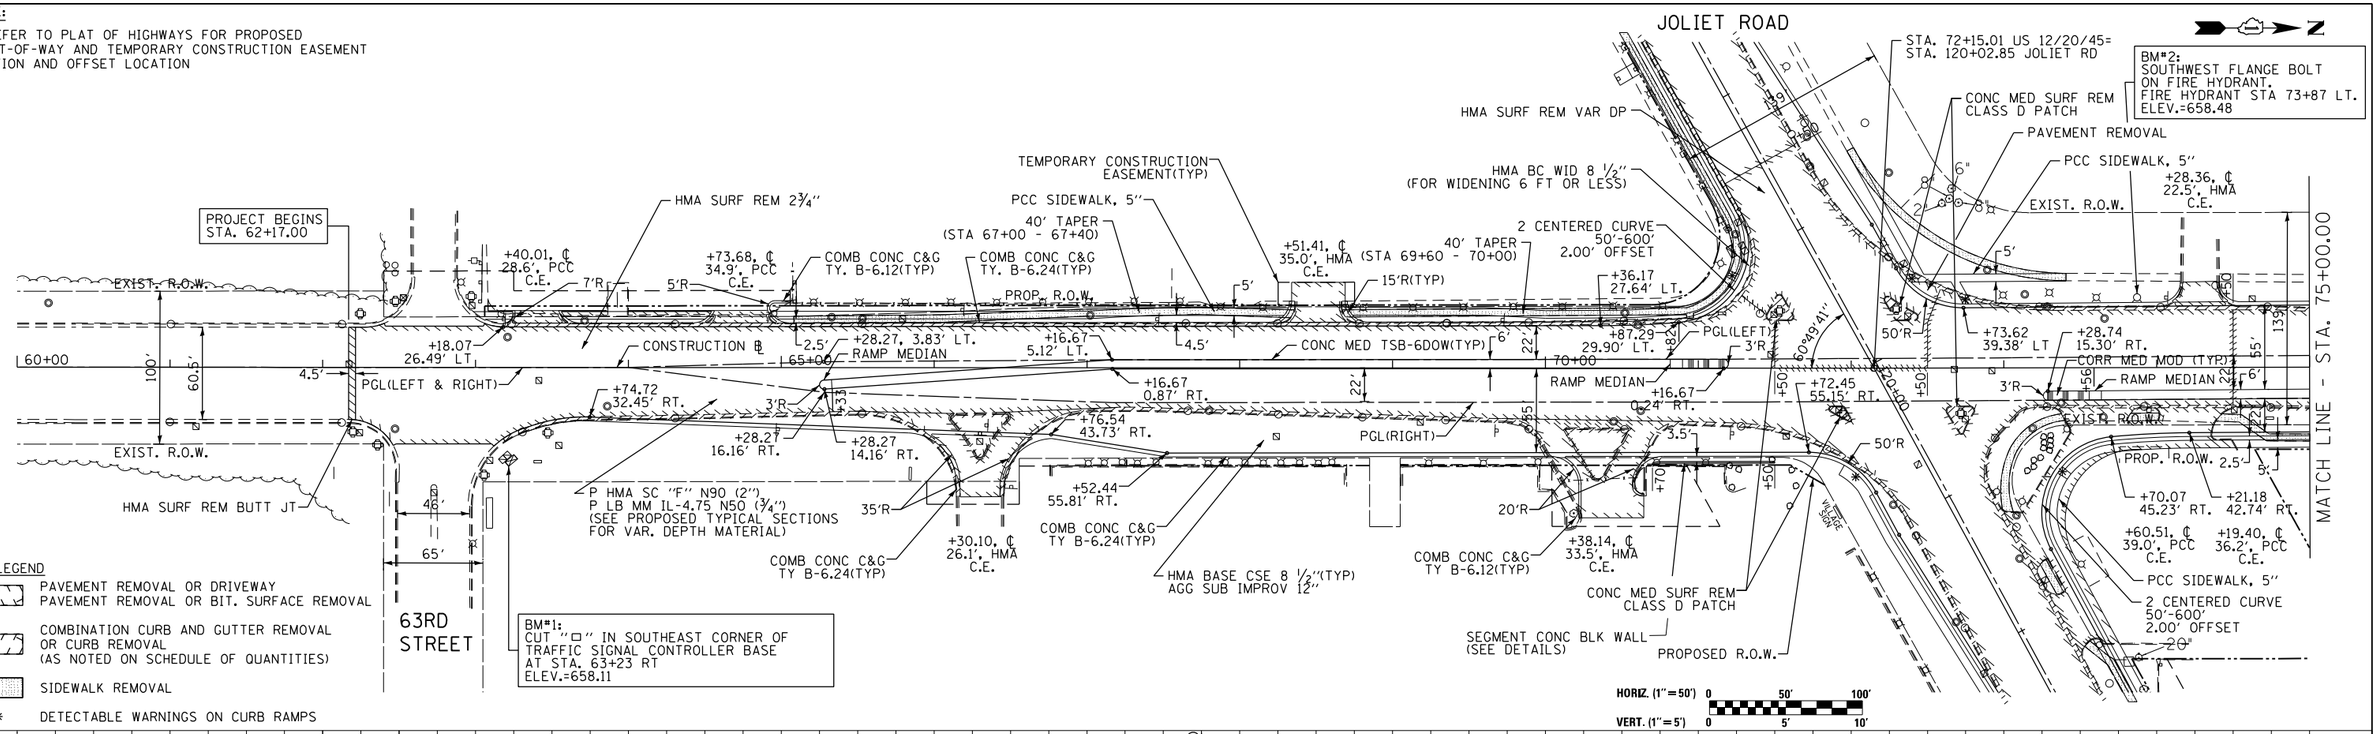

LEGEND

- PAVEMENT REMOVAL OR DRIVEWAY PAVEMENT REMOVAL OR BIT. SURFACE REMOVAL
- COMBINATION CURB AND GUTTER REMOVAL OR CURB REMOVAL (AS NOTED ON SCHEDULE OF QUANTITIES)
- SIDEWALK REMOVAL
- * DETECTABLE WARNINGS ON CURB RAMPS

PLAN — DATE / BY / SURVEYED / PLOTTED / GRADES CHECKED / ALIGNMENT CHECKED / CADD FILE NAME / NOTE BOOK / NO.

PROFILE — SURVEYED / PLOTTED / GRADES CHECKED / ALIGNMENT CHECKED / CADD FILE NAME / NOTE BOOK / NO. / STRUCTURE NO/TAINS CHKD

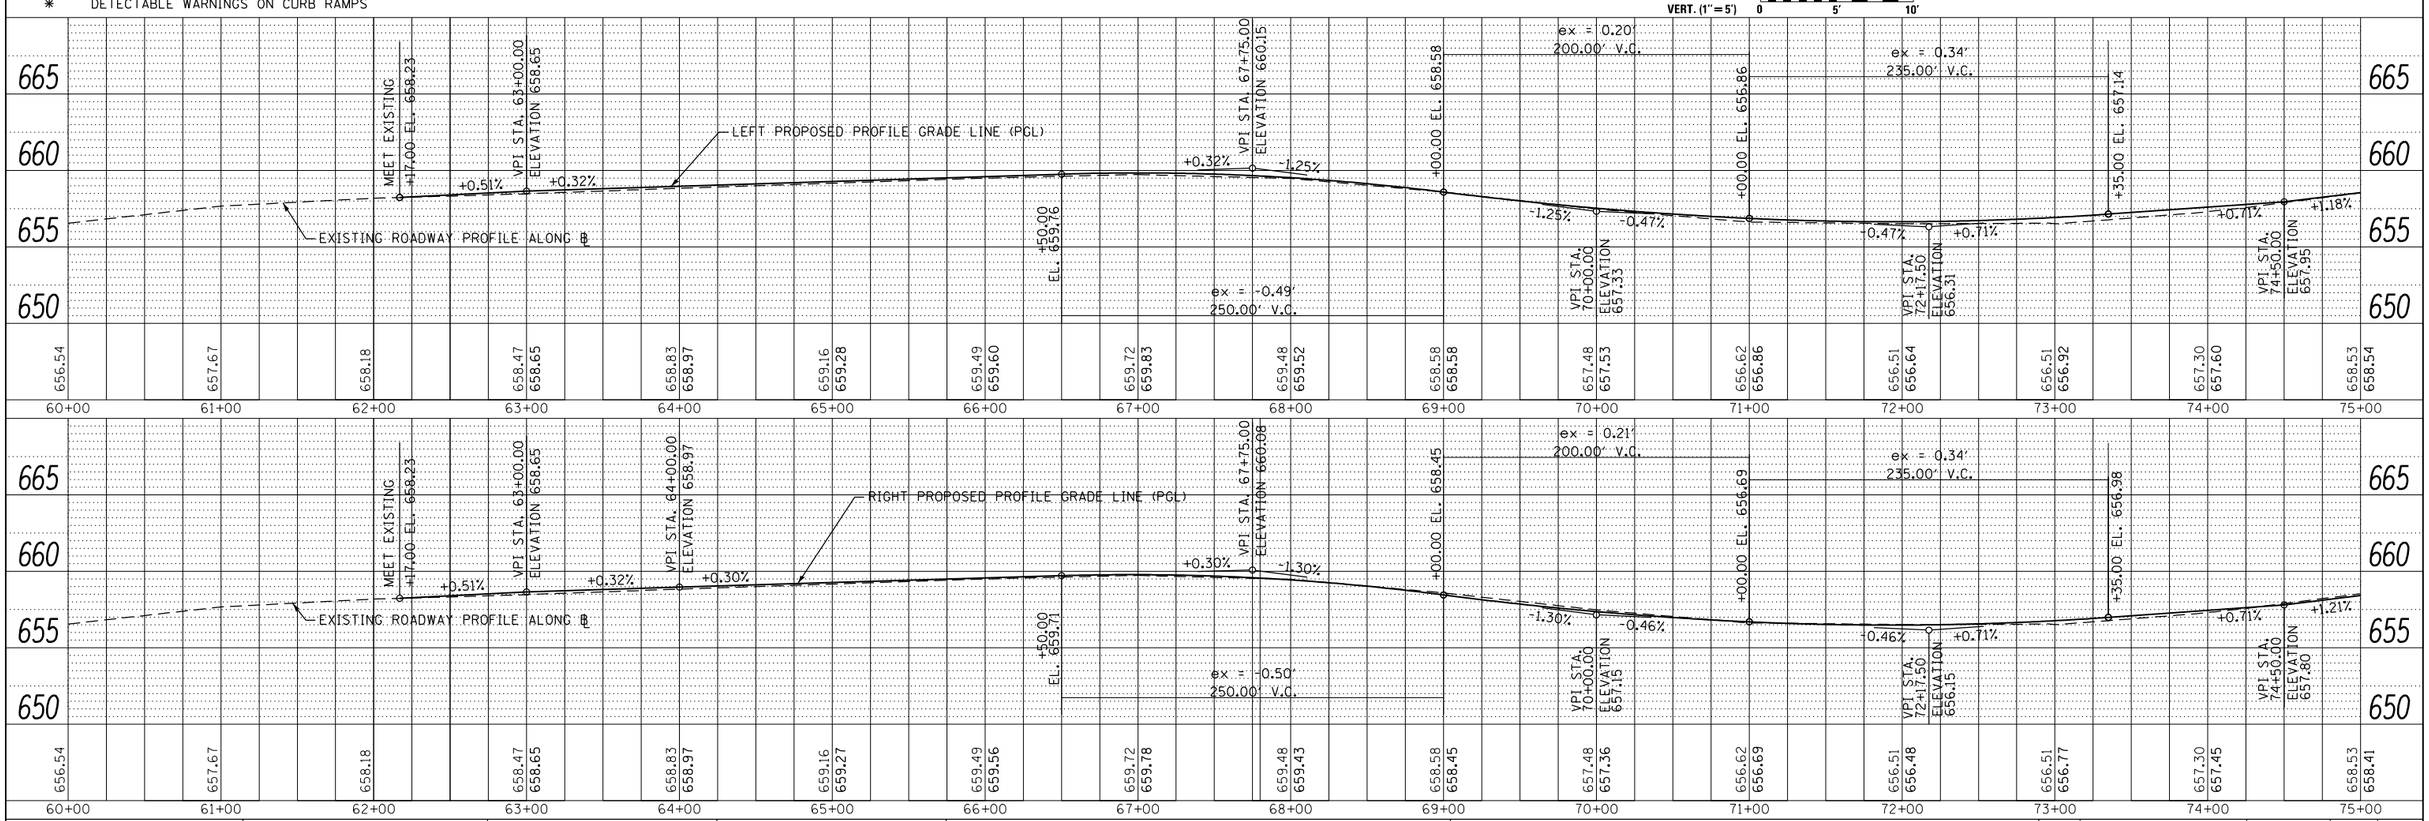

FILE NAME = $FILE$	USER NAME = $USER$	DESIGNED - BDH	REVISED -
		CHECKED - TA	REVISED -
	PLOT SCALE = $SCALE$	DRAWN - BCD	REVISED -
	PLOT DATE = $DATE$	DATE - 10-16-13	REVISED -

STATE OF ILLINOIS
DEPARTMENT OF TRANSPORTATION

PLAN AND PROFILE
US RTE 12/20/45 (LaGRANGE ROAD)

SCALE: 1"=50' | SHEET NO. OF SHEETS | STA. 60+00 TO STA. 75+00

F.A.P. RTE.	SECTION	COUNTY	TOTAL SHEETS	SHEET NO.
330	2010-082-I	COOK	152	17
		CONTRACT NO. 60L73		
		ILLINOIS FED. AID PROJECT		