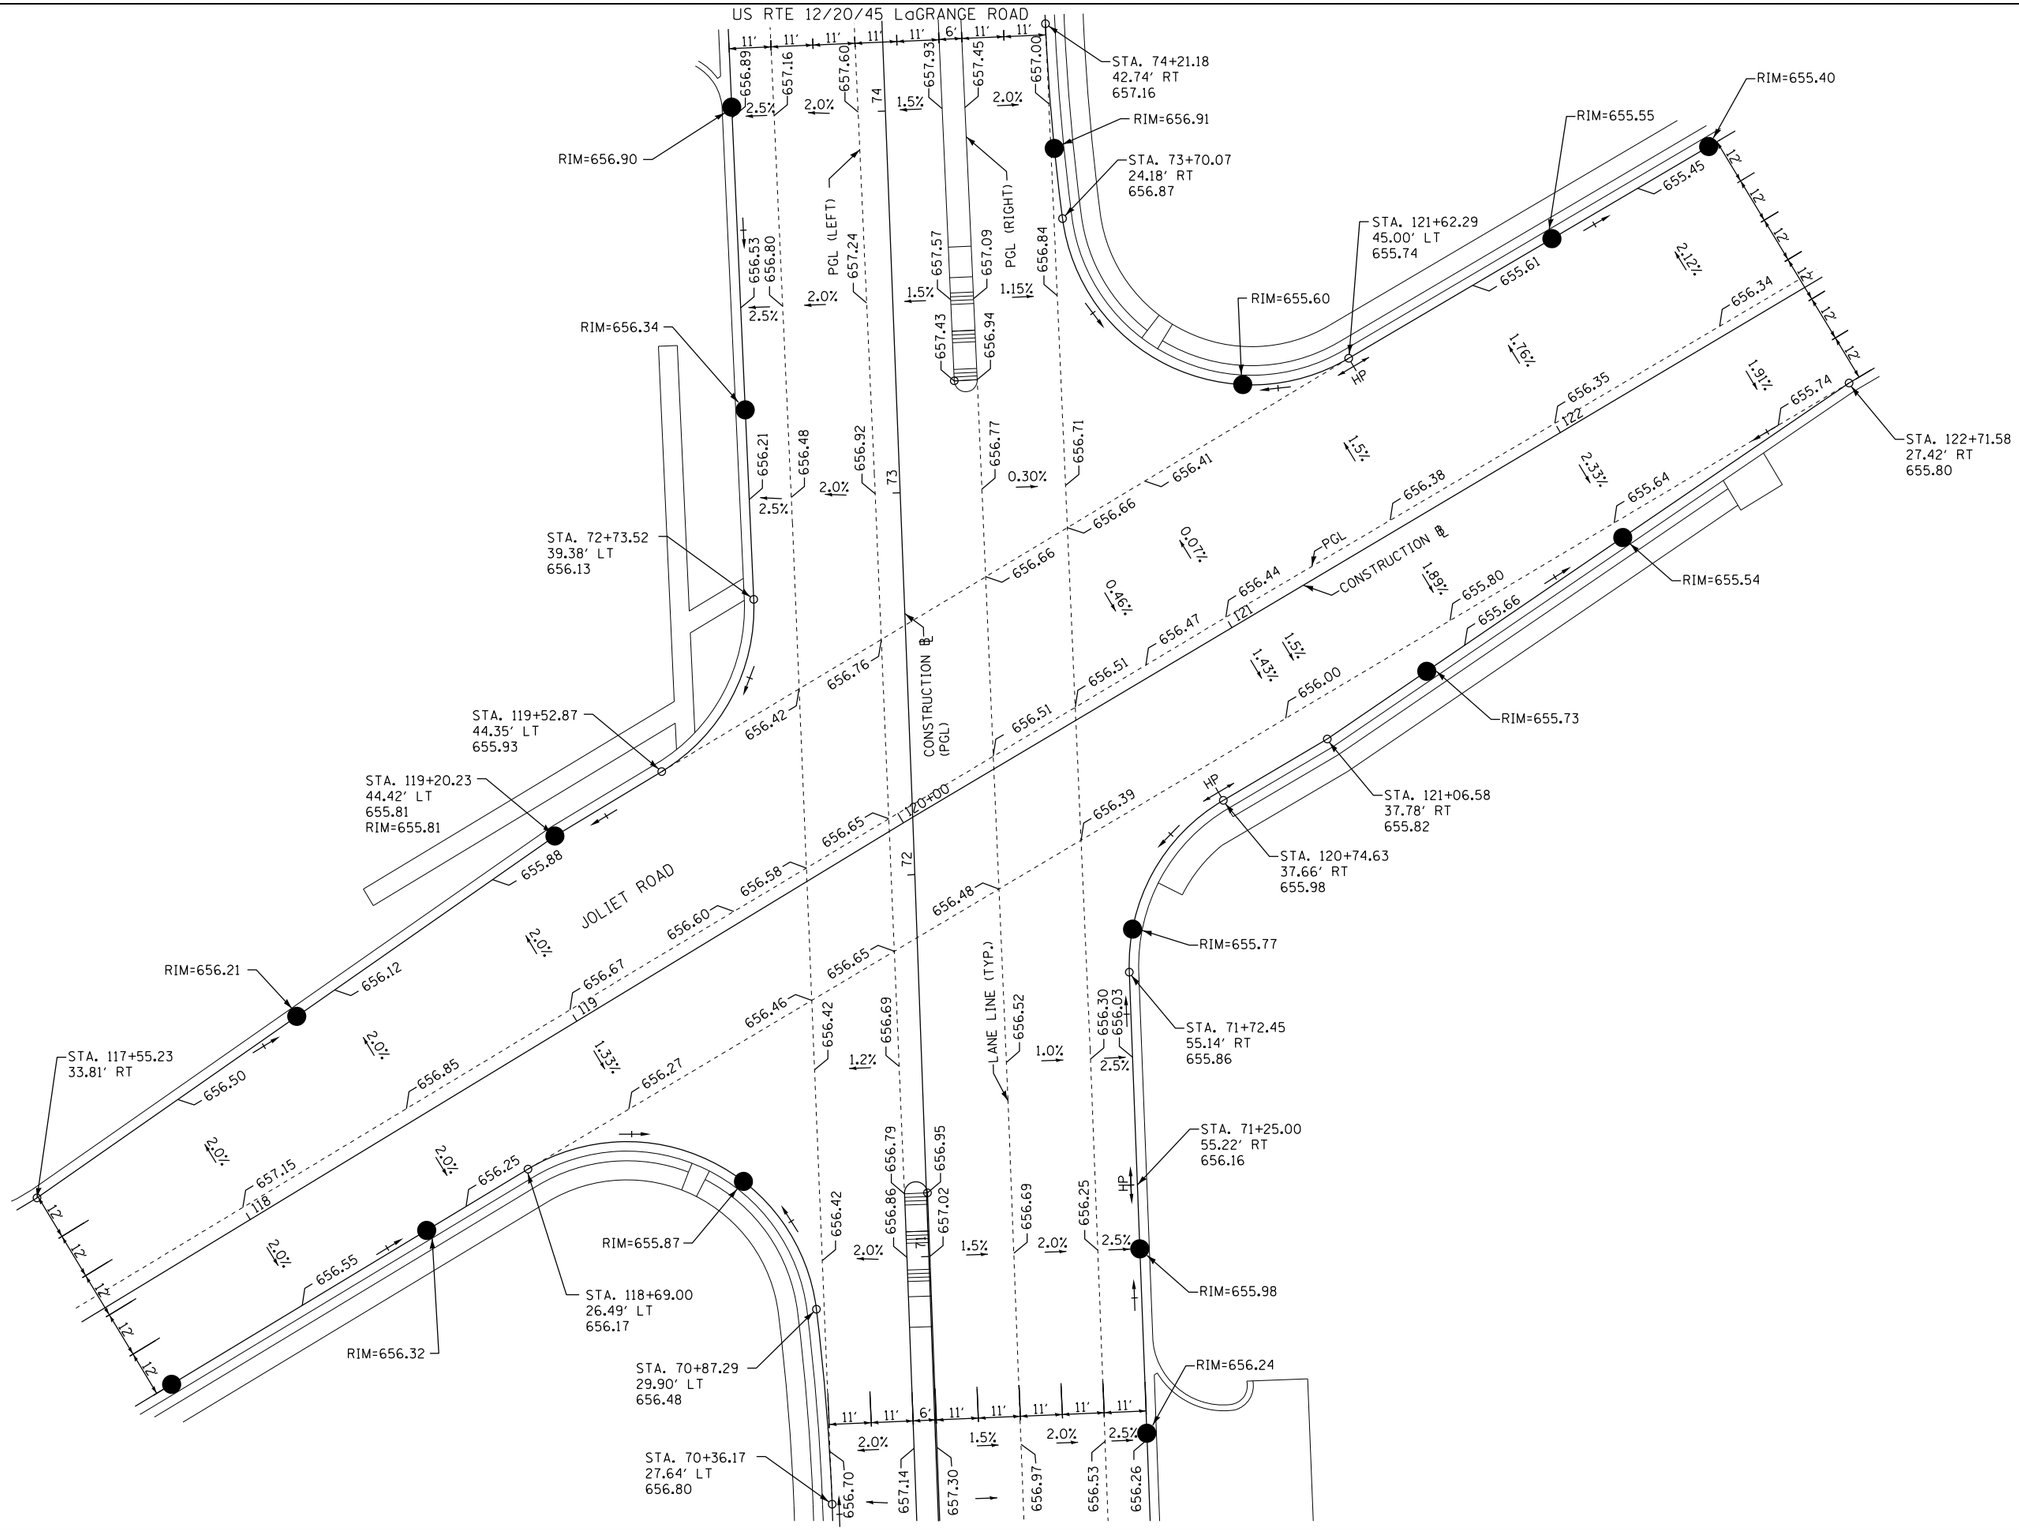

FILE NAME = $FILEL$	USER NAME = $USER$	DESIGNED - BDH	REVISED -
		DRAWN - BCD	REVISED -
	PLOT SCALE = $SCALE$	CHECKED - BDH	REVISED -
	PLOT DATE = $DATE$	DATE - 10-16-13	REVISED -

STATE OF ILLINOIS
DEPARTMENT OF TRANSPORTATION

INTERSECTION DETAIL
U.S. 12/20/45 & JOLIET ROAD

SCALE: 1"=20' | SHEET NO. OF SHEETS | STA. TO STA.

F.A.P. RTE.	SECTION	COUNTY	TOTAL SHEETS	SHEET NO.
330	2010-082-I	COOK	152	69
		CONTRACT NO. 60L73		
	ILLINOIS FED. AID PROJECT			