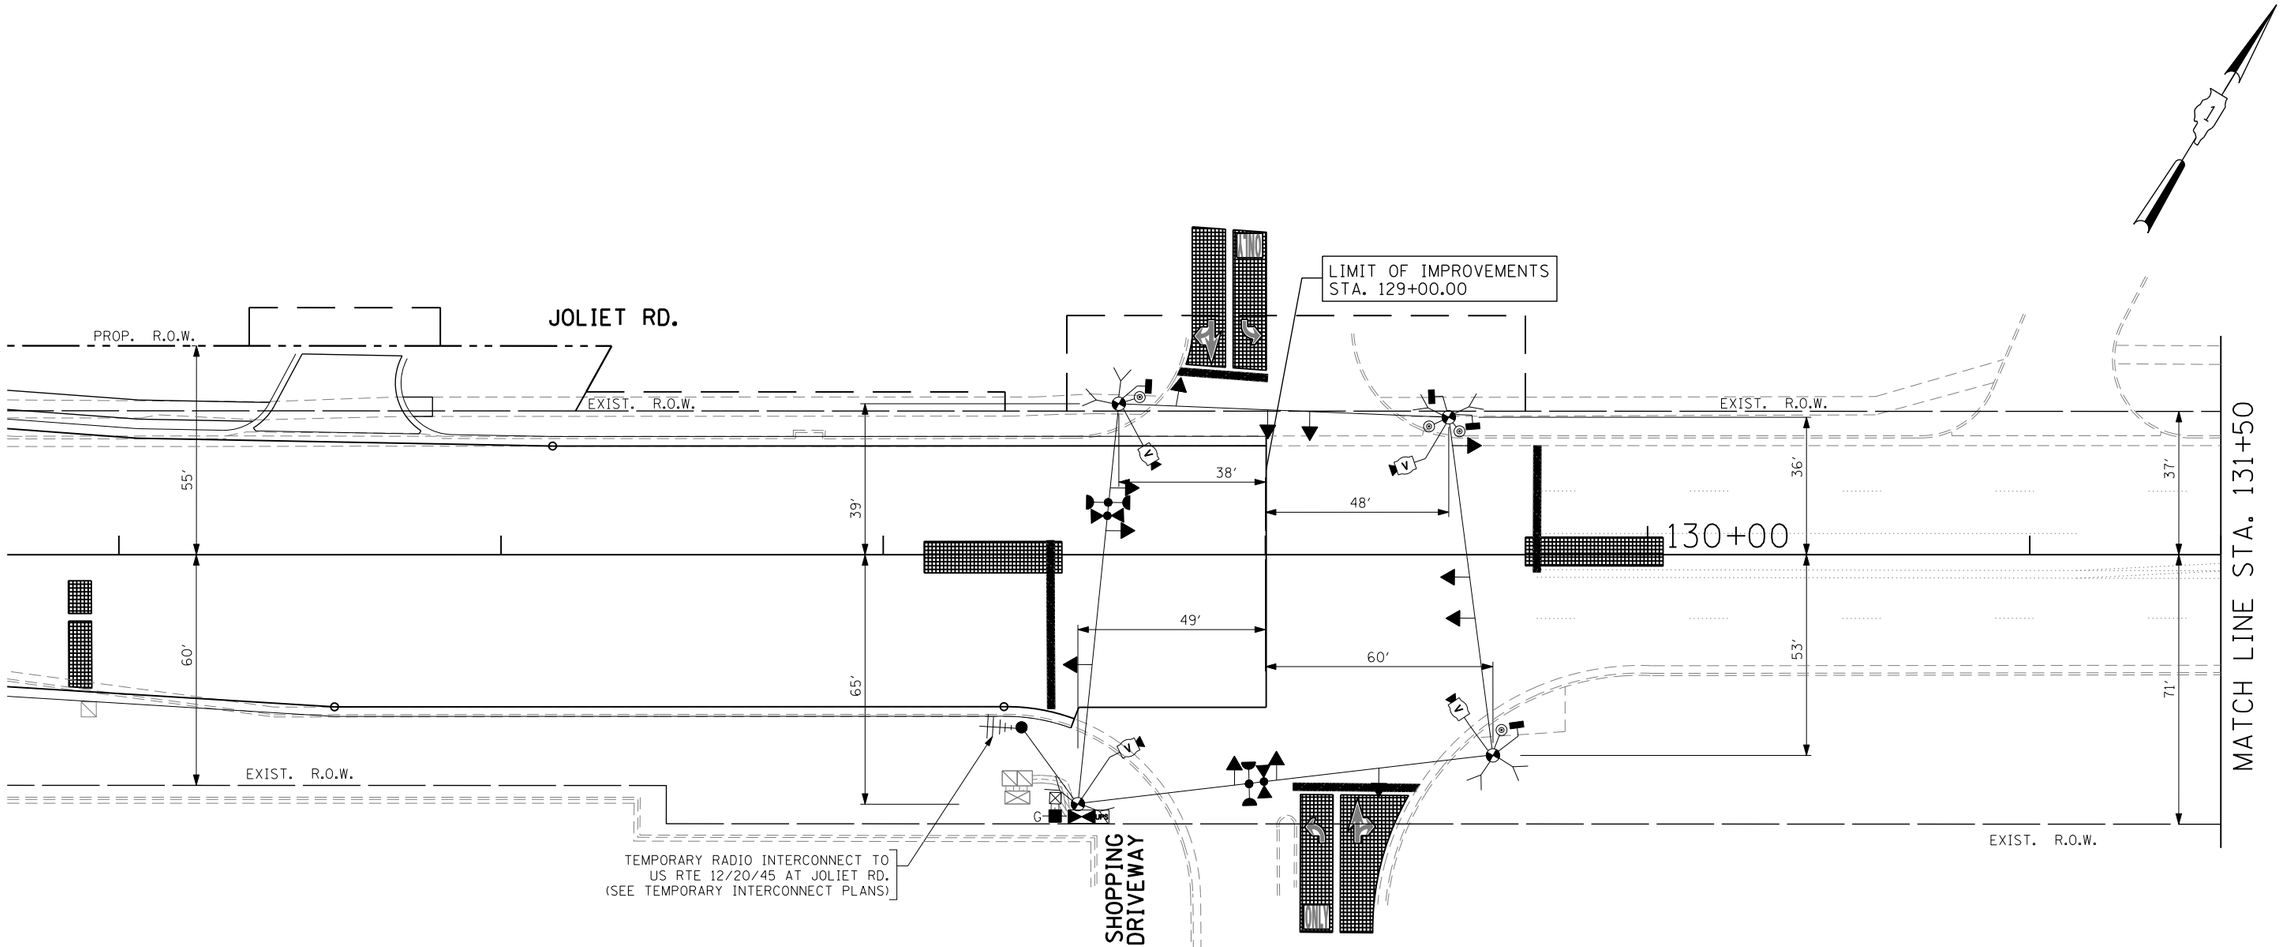

TEMPORARY TRAFFIC SIGNAL
STAGE 3

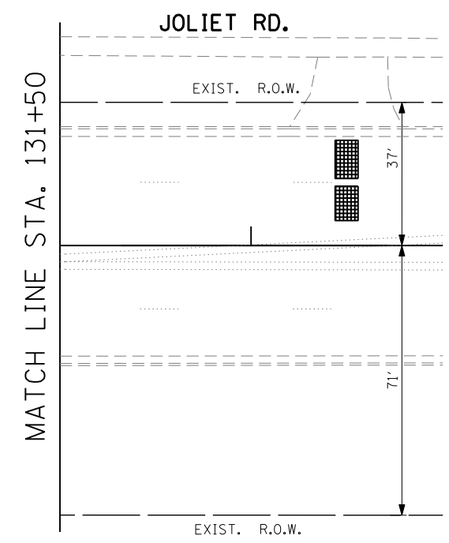

THE TRAFFIC SIGNAL CONTROL EQUIPMENT FOR THIS PROJECT SHALL BE "EAGLE" TO MATCH THE EXISTING ADJACENT SYSTEM.

FILE NAME = $FILEL$	USER NAME = $USER$	DESIGNED - PKG	REVISED -
		DRAWN - MG, EA	REVISED -
	PLOT SCALE = $SCALE$	CHECKED - PKG	REVISED -
	PLOT DATE = $DATE$	DATE - 8/28/2013	REVISED -

STATE OF ILLINOIS
DEPARTMENT OF TRANSPORTATION

TEMPORARY TRAFFIC SIGNAL INSTALLATION PLAN
JOLIET ROAD AT QUARRY SHOPPING CENTER DRIVEWAY
STAGE 3 (SHEET 4 OF 4)

SCALE: 1"= 20' | SHEET NO. OF SHEETS | STA. TO STA.

F.A.P. RTE.	SECTION	COUNTY	TOTAL SHEETS	SHEET NO.
330	2010-082-1	COOK	152	104
		CONTRACT NO. 60L73		

FED. ROAD DIST. NO. . | ILLINOIS | FED. AID PROJECT