ORIGINAL SURVEY		BY	DATE
NOTE BOOK	SURVEYED		
	PLOTTED		
NO.	TEMPLATE		
	AREAS		
	AREAS CHECKED		

FINAL SURVEY		BY	DATE
NOTE BOOK	SURVEYED		
	PLOTTED		
NO.	TEMPLATE		
	AREAS		
	AREAS CHECKED		

Default

FILE NAME = c:\pw_work\pwidot\bochtekr\d0293497\D122812-sht-xssht-NewAve.dgn

USER NAME = bochtekr

PLOT SCALE = 20.0000 ' / in.

PLOT DATE = 10/31/2013

DESIGNED	-
DRAWN	-
CHECKED	-
DATE	-

REVISED	-
REVISED	-
REVISED	-
REVISED	-

STATE OF ILLINOIS
DEPARTMENT OF TRANSPORTATION

NEW AVE. (COOK COUNTY LINE TO IL 171/ARCHER AVE.)
EXISTING AND PROPOSED CROSS SECTIONS

SCALE:

SHEET 41 OF 69 SHEETS STA. 252+00.00 TO STA.255+00.00

F.A.U. RTE.	SECTION	COUNTY	TOTAL SHEETS	SHEET NO.
0361	2011-223-1	COOK & WILL	90	62

ILLINOIS FED. AID PROJECT
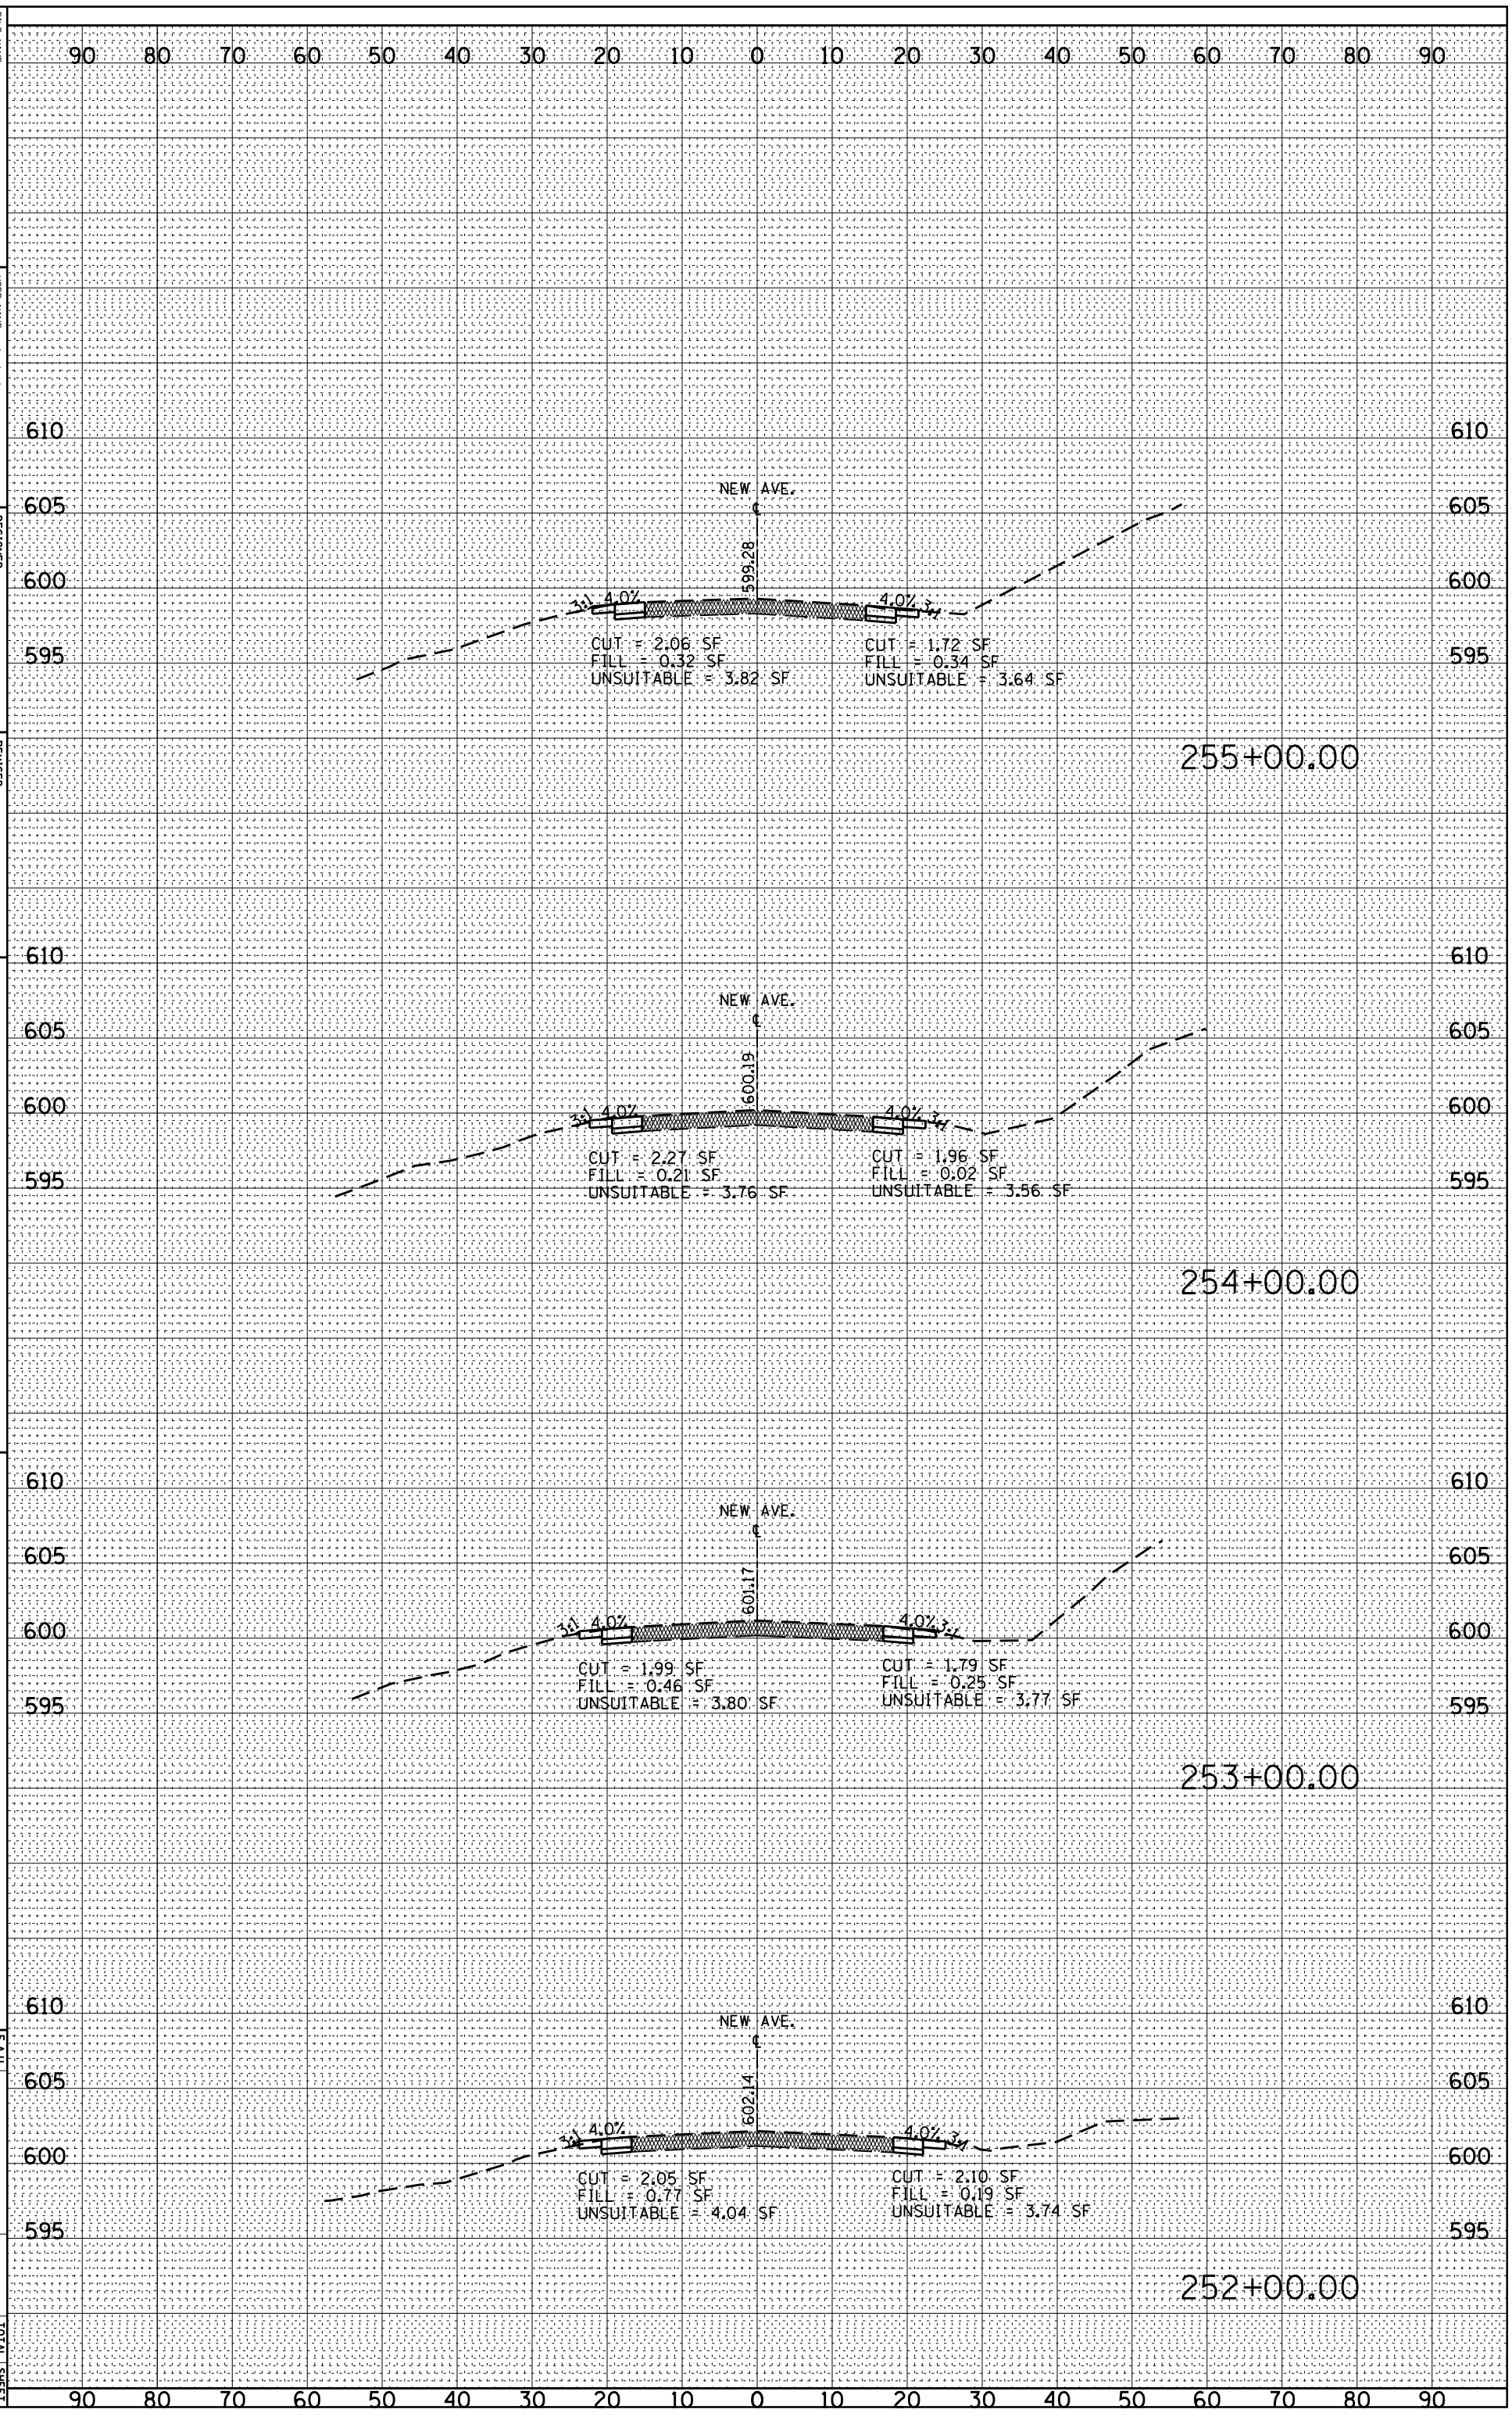
CONTRACT NO. 60R86