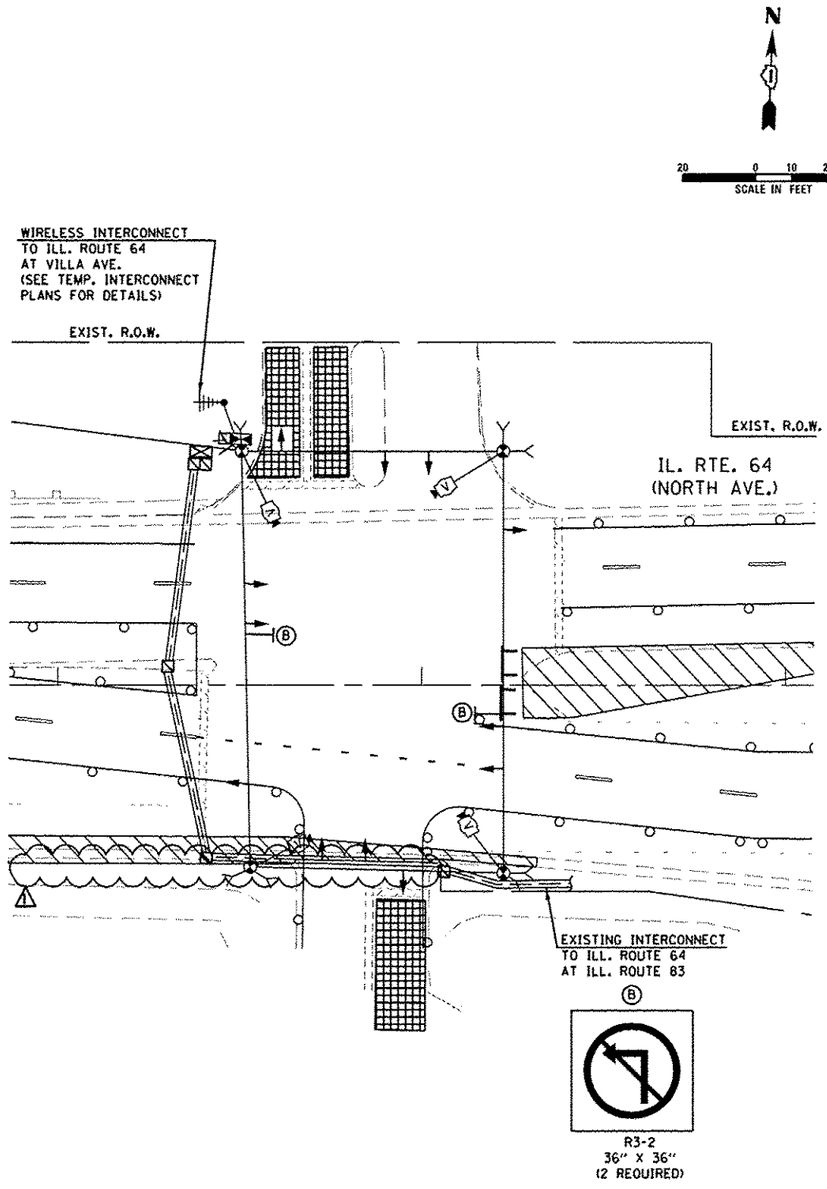

SIGNAL HEAD PLACEMENT FOR STAGE 3

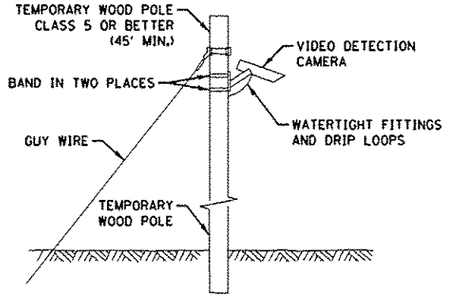

TEMPORARY VIDEO DETECTION MOUNTING DETAIL

(NOT TO SCALE)

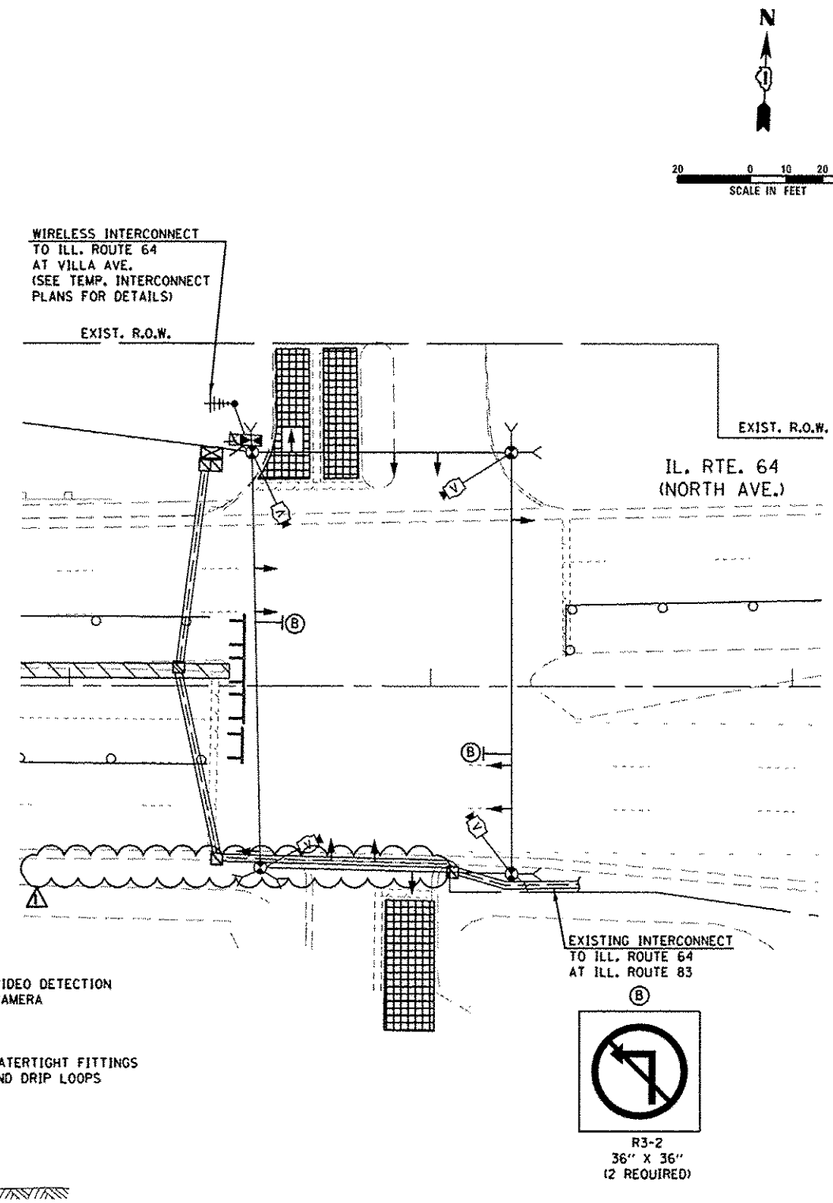

SIGNAL HEAD PLACEMENT FOR STAGE 3A

THE TRAFFIC SIGNAL CONTROL EQUIPMENT FOR THIS PROJECT SHALL BE "EAGLE" TO MATCH THE EXISTING ADJACENT SYSTEM.

J:\1500\01\DGN\GA00_Sheets\1517t-sht-ts-20.dgn
08-JAN-2014 16:23:14 mgervido

SINGH and ASSOCIATES INC. CONSULTING ENGINEERS

USER NAME = mgervido	DESIGNED - MG	REVISED ⚠ - ADDENDUM 1 01/08/14	
	DRAWN - MG	REVISED -	
PLOT SCALE = 40.000000'/1.000000'	CHECKED - KGP	REVISED -	
PLOT DATE = 08-JAN-2014 16:23	DATE - 10/25/2013	REVISED -	

STATE OF ILLINOIS
DEPARTMENT OF TRANSPORTATION

TEMPORARY TRAFFIC SIGNAL INSTALLATION PLAN
ILLINOIS ROUTE 64 (NORTH AVENUE) AT ELMHURST PLAZA
⚠1 STAGE 3 AND STAGE 3A

SCALE: AS NOTED | SHEET NO. 18 OF 26 SHEETS | STA. | TO STA.

F.A.P. RTE.	SECTION	COUNTY	TOTAL SHEETS	SHEET NO.
307	131B-BR	DUPAGE	111	61
		CONTRACT NO. 60V24		
		ILLINOIS FED. AID PROJECT		