CIVIL ENGINEERING CONSULTANTS
RWA
Regina Webster & Associates, Inc.
8619 W. Bryn Mawr Ave., Suite 602
Chicago, IL 60631-3551
773-283-2600 Fax: 773-283-2602
www.RWAengineers.com

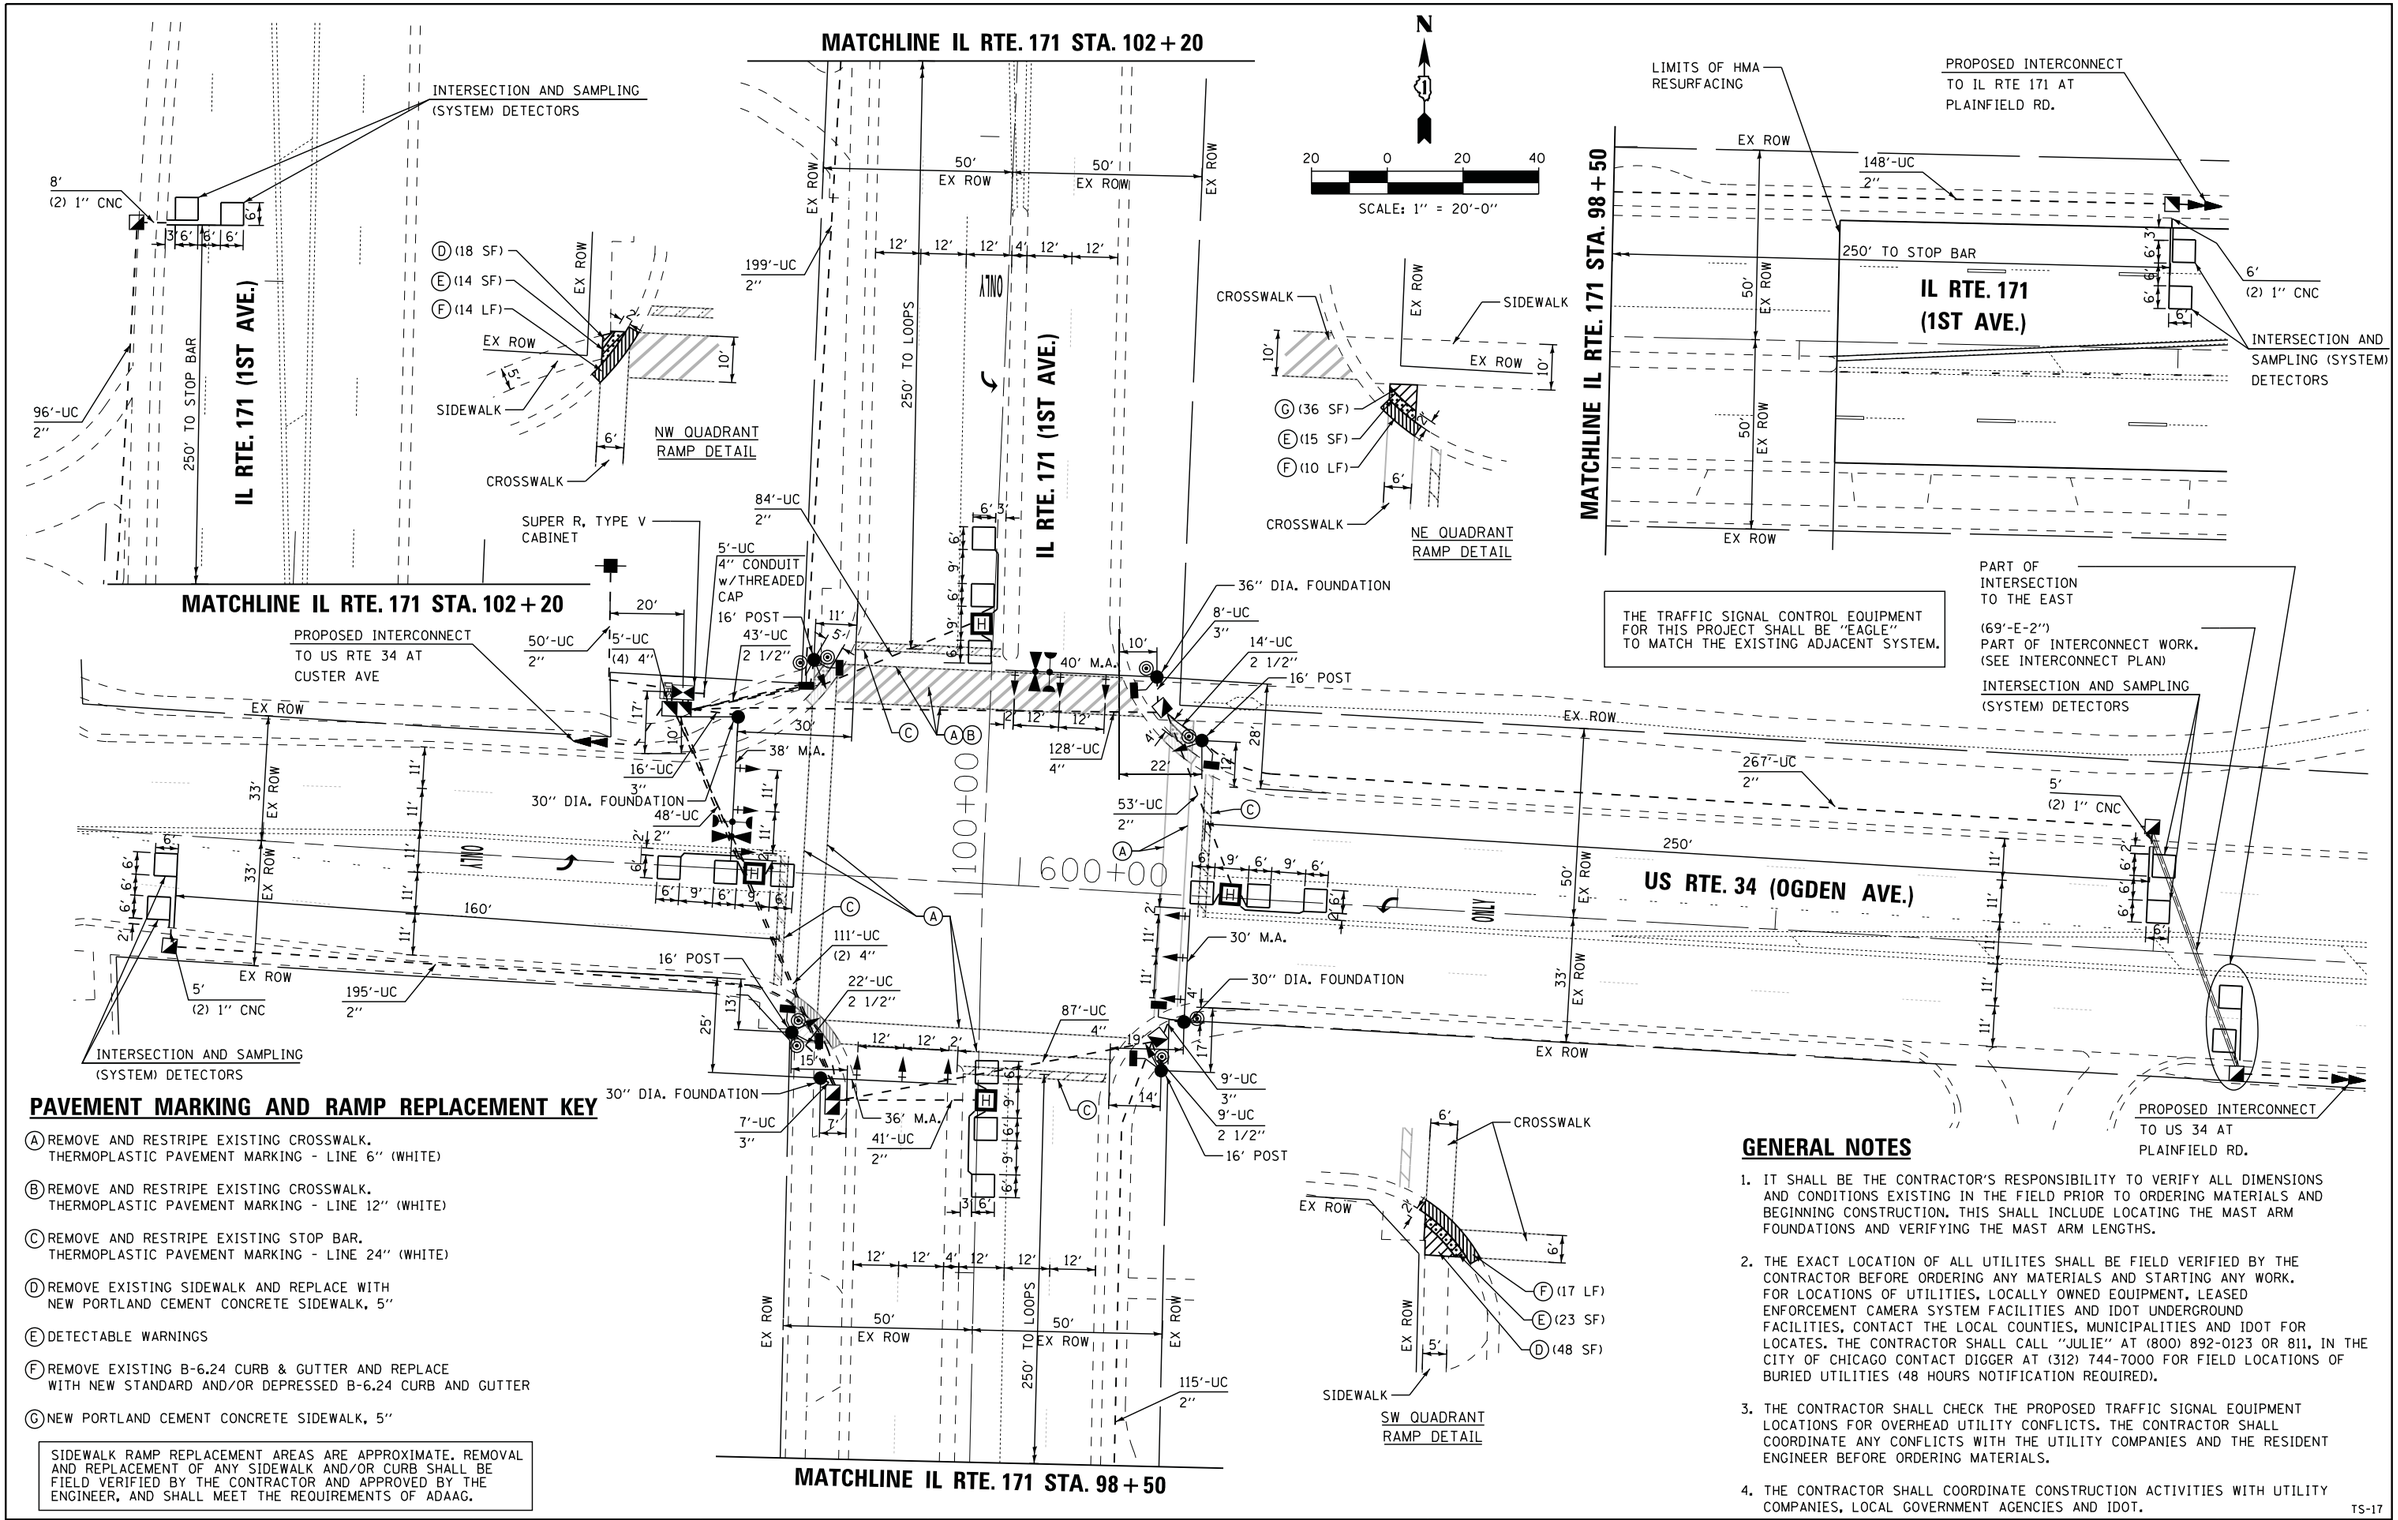

THE TRAFFIC SIGNAL CONTROL EQUIPMENT FOR THIS PROJECT SHALL BE "EAGLE" TO MATCH THE EXISTING ADJACENT SYSTEM.

PAVEMENT MARKING AND RAMP REPLACEMENT KEY

(A) REMOVE AND RESTRIPE EXISTING CROSSWALK.
THERMOPLASTIC PAVEMENT MARKING - LINE 6" (WHITE)

(B) REMOVE AND RESTRIPE EXISTING CROSSWALK.
THERMOPLASTIC PAVEMENT MARKING - LINE 12" (WHITE)

(C) REMOVE AND RESTRIPE EXISTING STOP BAR.
THERMOPLASTIC PAVEMENT MARKING - LINE 24" (WHITE)

(D) REMOVE EXISTING SIDEWALK AND REPLACE WITH NEW PORTLAND CEMENT CONCRETE SIDEWALK, 5"

(E) DETECTABLE WARNINGS

(F) REMOVE EXISTING B-6.24 CURB & GUTTER AND REPLACE WITH NEW STANDARD AND/OR DEPRESSED B-6.24 CURB AND GUTTER

(C) NEW PORTLAND CEMENT CONCRETE SIDEWALK, 5"

SIDEWALK RAMP REPLACEMENT AREAS ARE APPROXIMATE. REMOVAL AND REPLACEMENT OF ANY SIDEWALK AND/OR CURB SHALL BE FIELD VERIFIED BY THE CONTRACTOR AND APPROVED BY THE ENGINEER, AND SHALL MEET THE REQUIREMENTS OF ADAAG.

GENERAL NOTES

1. IT SHALL BE THE CONTRACTOR'S RESPONSIBILITY TO VERIFY ALL DIMENSIONS AND CONDITIONS EXISTING IN THE FIELD PRIOR TO ORDERING MATERIALS AND BEGINNING CONSTRUCTION. THIS SHALL INCLUDE LOCATING THE MAST ARM FOUNDATIONS AND VERIFYING THE MAST ARM LENGTHS.

2. THE EXACT LOCATION OF ALL UTILITES SHALL BE FIELD VERIFIED BY THE CONTRACTOR BEFORE ORDERING ANY MATERIALS AND STARTING ANY WORK. FOR LOCATIONS OF UTILITIES, LOCALLY OWNED EQUIPMENT, LEASED ENFORCEMENT CAMERA SYSTEM FACILITIES AND IDOT UNDERGROUND FACILITIES, CONTACT THE LOCAL COUNTIES, MUNICIPALITIES AND IDOT FOR LOCATES. THE CONTRACTOR SHALL CALL "JULIE" AT (800) 892-0123 OR 811, IN THE CITY OF CHICAGO CONTACT DIGGER AT (312) 744-7000 FOR FIELD LOCATIONS OF BURIED UTILITIES (48 HOURS NOTIFICATION REQUIRED).

3. THE CONTRACTOR SHALL CHECK THE PROPOSED TRAFFIC SIGNAL EQUIPMENT LOCATIONS FOR OVERHEAD UTILITY CONFLICTS. THE CONTRACTOR SHALL COORDINATE ANY CONFLICTS WITH THE UTILITY COMPANIES AND THE RESIDENT ENGINEER BEFORE ORDERING MATERIALS.

4. THE CONTRACTOR SHALL COORDINATE CONSTRUCTION ACTIVITIES WITH UTILITY COMPANIES, LOCAL GOVERNMENT AGENCIES AND IDOT.

TS-17

FILE NAME = N:\Projects3\12055\DesignCAD\Sheet Files\60V34rwa34pro171.dgn	USER NAME = $USER$	DESIGNED - DW	REVISED -	STATE OF ILLINOIS DEPARTMENT OF TRANSPORTATION	TRAFFIC SIGNAL MODERNIZATION PLAN US ROUTE 34 (OGDEN AVE.) AT IL ROUTE 171 (1ST AVE.)
	PLOT SCALE = $SCALE$	DRAWN - LV	REVISED -		SCALE: SHEET NO. OF SHEETS STA. TO STA.
	PLOT DATE = 10/11/2013	CHECKED - KM	REVISED -		
		DATE - 9/25/2012	REVISED -		

F.A.P RTE.	SECTION	COUNTY	TOTAL SHEETS	SHEET NO.
372	2012-0471	COOK	63	36
		CONTRACT NO. 60V34		
		ILLINOIS	FED. AID PROJECT	