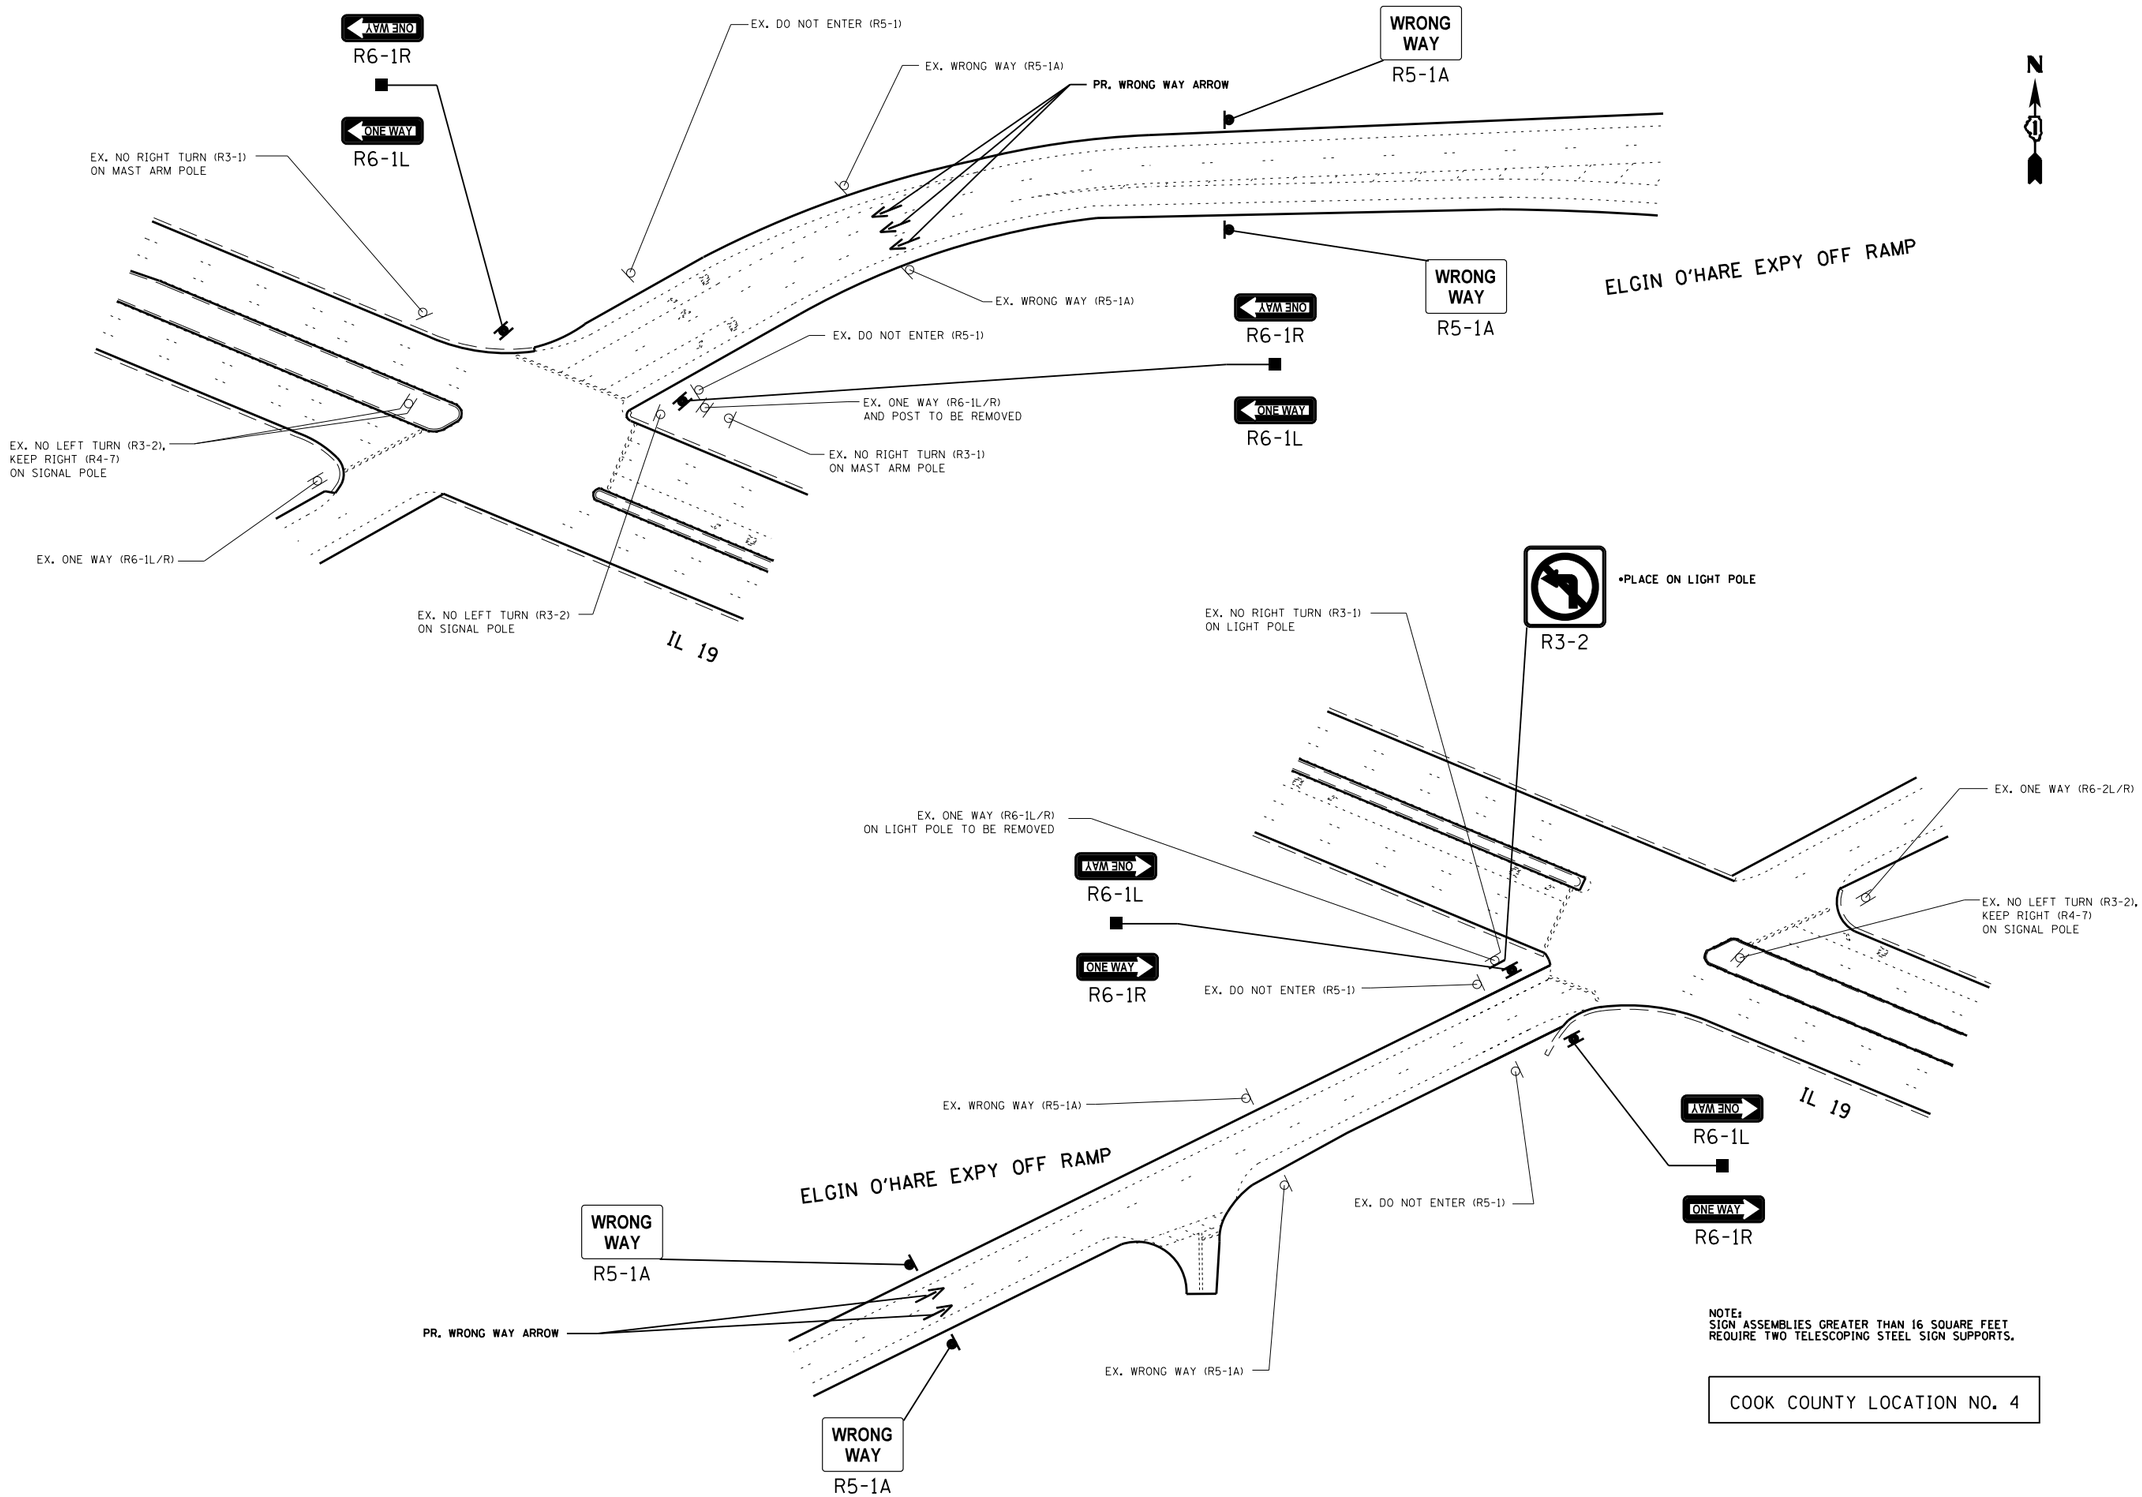

NOTE:
SIGN ASSEMBLIES GREATER THAN 16 SQUARE FEET REQUIRE TWO TELESCOPING STEEL SIGN SUPPORTS.

COOK COUNTY LOCATION NO. 4

FILE NAME = c:\pw_work\pwidot\smithcj\d0355785\Design-sht-ARS-Cook.dgn	USER NAME = SMITHCJ	DESIGNED -	REVISED -	STATE OF ILLINOIS DEPARTMENT OF TRANSPORTATION	ELGIN O'HARE EXPY TO IL RTE 19 SIGNAGE PLAN	F.A. RTE.	SECTION	COUNTY	TOTAL SHEETS	SHEET NO.
	PLOT SCALE = 100.0000 ' / in.	DRAWN -	REVISED -				2013-057SG	VARIOUS	50	14
Default	PLOT DATE = 10/18/2013	CHECKED -	REVISED -					CONTRACT NO. 60X31		
		DATE -	REVISED -		SCALE: SHEET OF SHEETS STA. TO STA.			ILLINOIS FED. AID PROJECT		