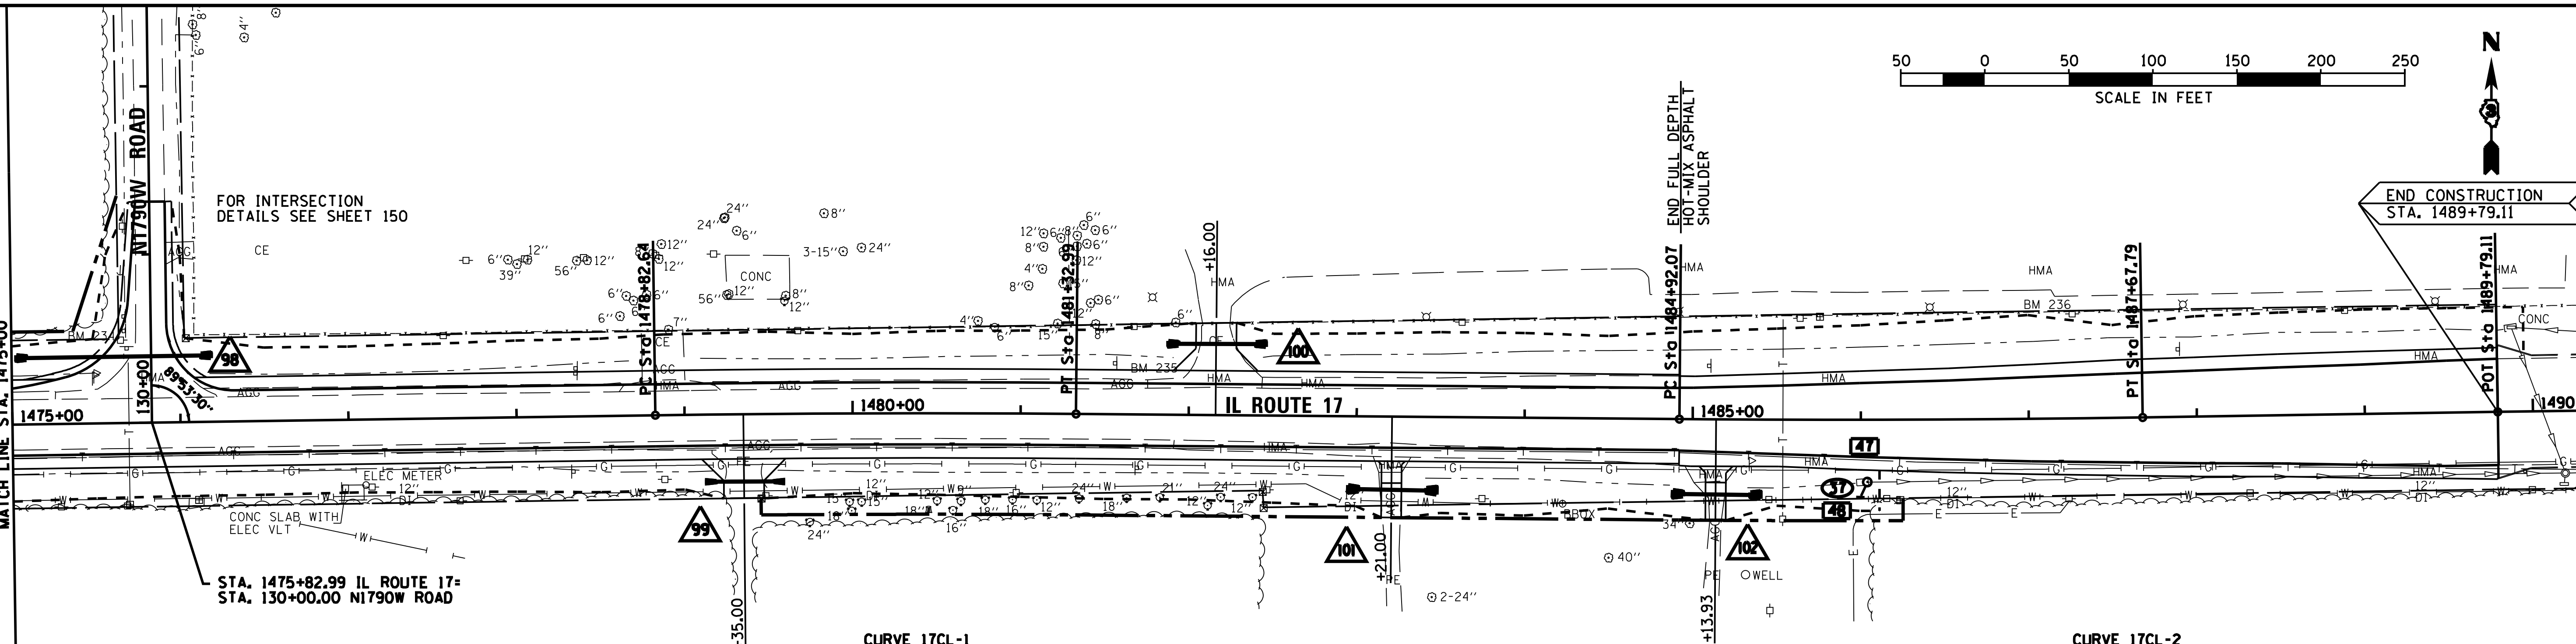

LEGEND

- STORM SEWER STRUCTURE NUMBER
- STORM SEWER PIPE NUMBER
- PIPE CULVERT NUMBER

SEE SCHEDULE OF QUANTITIES.

BENCHMARK #234:
RAILROAD SPIKE IN POWER POLE WITH LIGHT
NORTH SIDE OF IL. 17 @ C.E. TO R.R. YARD
STA. 1475+65.19, 48.40' LT.
ELEV.= 628.75

CURVE 17CL-1
PI STA. = 1480+07.82
Δ = 1° 18' 52" (RT)
D = 0° 31' 30"
R = 10,912.75'
T = 125.18'
L = 250.35'
E = 0.72'
P.C. STA. = 1478+82.64
P.T. STA. = 1481+32.99

BENCHMARK #235:
CHISELED SQUARE TOP W. END 18" RCP
@ C.E. N. SIDE IL 17
STA. 1481+93.99, 33.78' LT.
ELEV.= 625.87

BENCHMARK #236:
RAILROAD SPIKE IN TELEPHONE POLE
NORTH SIDE OF IL. 17
STA. 1487+26.68, 61.39' LT.
ELEV.= 627.66

CURVE 17CL-2
PI STA. = 1486+29.94
Δ = 1° 22' 43" (LT)
D = 0° 30' 00"
R = 11,459.09'
T = 137.87'
L = 275.72'
E = 0.83'
P.C. STA. = 1484+92.07
P.T. STA. = 1487+67.79

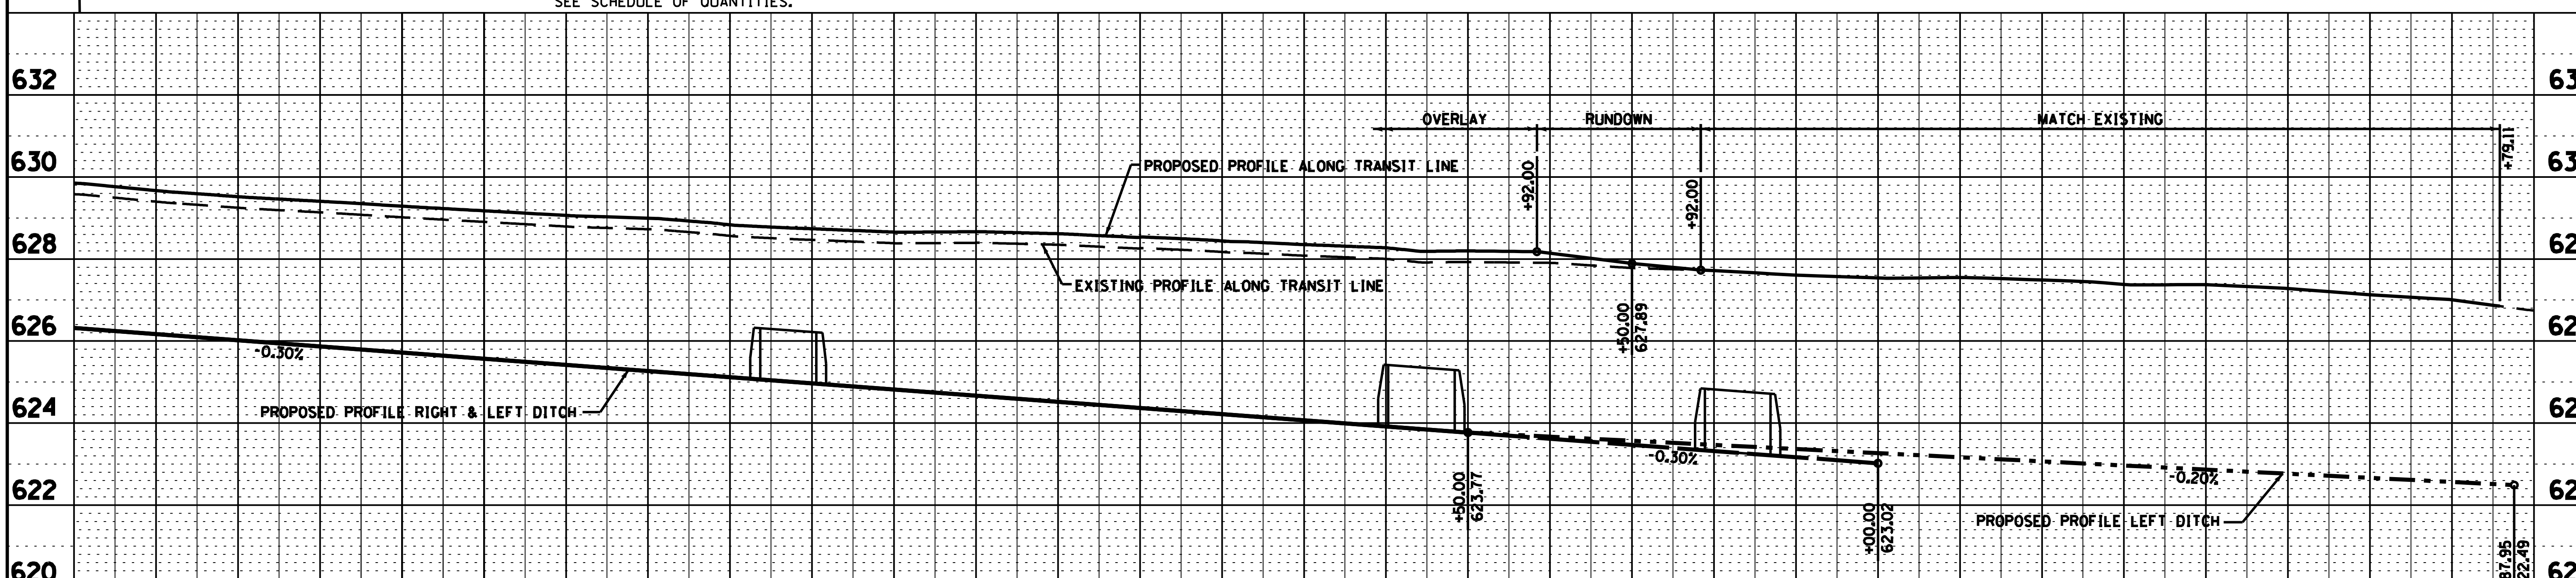

Station	LEFT DITCH	RIGHT DITCH	Existing	Proposed
1475+00	626.32	626.32	629.58	629.85
1475+50	626.17	626.17	629.40	629.67
1476+00	626.02	626.02	629.25	629.52
1476+50	625.87	625.87	629.14	629.41
1477+00	625.72	625.72	629.02	629.29
1477+50	625.57	625.57	628.90	629.17
1478+00	625.42	625.42	628.79	629.06
1478+50	625.27	625.27	628.73	629.00
1479+00	625.12	625.12	628.56	628.83
1479+50	624.97	624.97	628.47	628.74
1480+00	624.82	624.82	628.38	628.65
1480+50	624.67	624.67	628.39	628.66
1481+00	624.52	624.52	628.35	628.62
1481+50	624.37	624.37	628.26	628.53
1482+00	624.22	624.22	628.17	628.44
1482+50	624.07	624.07	628.08	628.35
1483+00	623.92	623.92	628.00	628.27
1483+50	623.77	623.77	627.93	628.20
1484+00	623.67	623.62	627.91	628.14
1484+50	623.57	623.47	627.78	627.89
1485+00	623.47	623.32	627.72	
1485+50	623.37	623.17	627.60	
1486+00	623.27	623.02	627.54	
1486+50	623.17		627.55	
1487+00	623.07		627.49	
1487+50	622.97		627.38	
1488+00	622.87		627.38	
1488+50	622.77		627.28	
1489+00	622.67		627.13	
1489+50	622.57		627.00	
1490+00			626.75	

PLAN	BY	DATE
SURVEYED	CHAMLIN & ASSOCIATES	01/09
PLOTTED	LAG	03/09
ALIGNMENT CHECKED	JKC	03/09
RT. OF WAY CHECKED	JKC	03/09
CADD FILE NAME	D366905-TOPO.DGN	03/09
NOTE BOOK NO.		

PROFILE	BY	DATE
SURVEYED	CHAMLIN & ASSOCIATES	01/09
PLOTTED	LAG	03/09
GRADES CHECKED	JKC	03/09
B.M. NOTED	JMT	03/09
STRUCTURE NOTAT'NS CH'KD	NV	03/09
NOTE BOOK NO.		

FILE NAME = D366905-SHT-PLNPRF-1475-1490.DGN	USER NAME = --	DESIGNED - JKC	REVISED -
		DRAWN - LAG/NV	REVISED -
	PLOT SCALE = 1"=50'	CHECKED - JKC	REVISED -
	PLOT DATE = 07/13	DATE - 07/13	REVISED -

STATE OF ILLINOIS
DEPARTMENT OF TRANSPORTATION

PLAN & PROFILE – IL ROUTE 17

SCALE: 1"=50' | SHEET OF SHEETS | STA. 1475+00 TO STA. 1490+00

F.A.P. RTE.	SECTION	COUNTY	TOTAL SHEETS	SHEET NO.
41	(11)W&RS-1	KANKAKEE	450	78

CONTRACT NO. 66905

ILLINOIS FED. AID PROJECT