PLAN	BY	DATE
SURVEYED	CHAMLIN & ASSOCIATES	01/09
PLOTTED	LAC	03/09
DRAWN/CHECKED	LAG	03/09
ALIGNMENT CHECKED	JKC	03/09
RT. OF WAY CHECKED	JMT	03/09
CADD FILE NAME D366905-TOPOLOGR	NV	03/09
NOTE BOOK		
NO.		

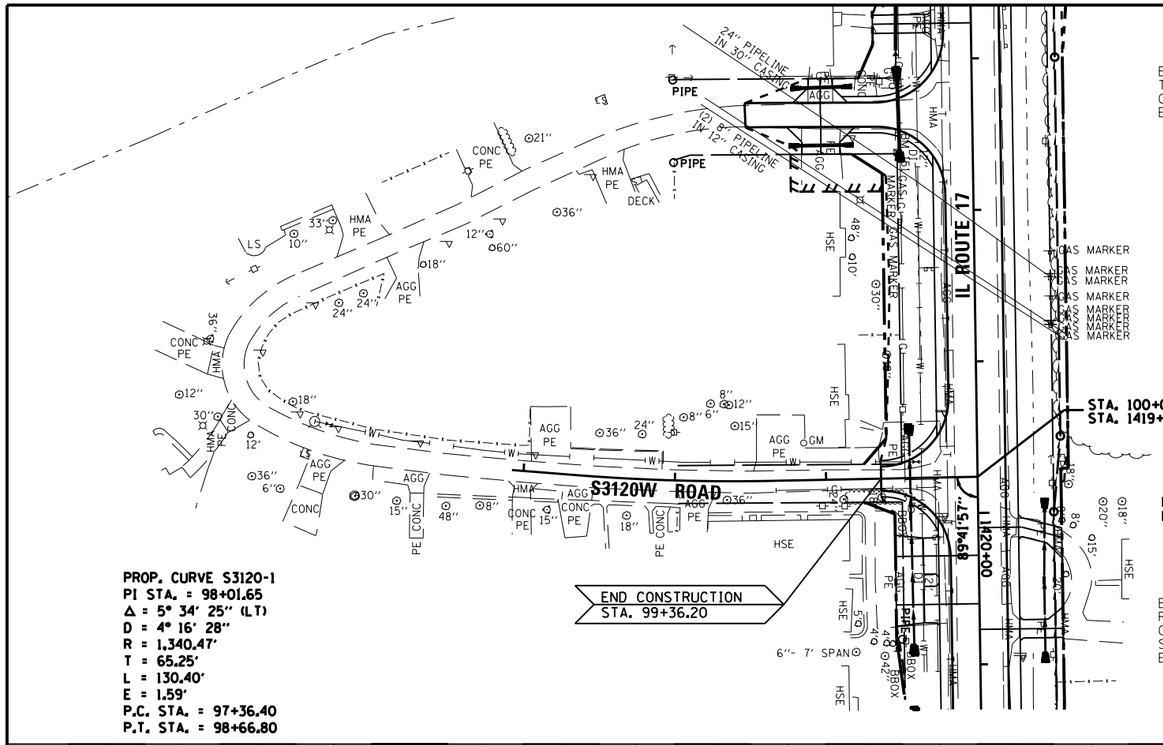

FOR INTERSECTION
DETAILS SEE SHEET 147

BENCHMARK #151:
TOP OF ROW MARKER S.E. QUAD
OF IL 17/S316OW RD.
ELEV.= 622.88

BENCHMARK #224:
RAILROAD SPIKE IN POWER POLE IN THE N.E. QUAD
OF IL. 17/ CR 6 (PIPELINE ROAD)
STA. 1422+87.57, 47.28' LT.
ELEV.= 623.95

50 0 50 100 150 200 250
SCALE IN FEET

PROFILE	BY	DATE
SURVEYED	CHAMLIN & ASSOCIATES	01/09
PLOTTED	LAC	03/09
HORIZ. CHECKED	JKC	03/09
DRAWN/CHECKED	JMT	03/09
BAR. NOTED STRUCTURE NOTATNS CHKD	NV	03/09
NOTE BOOK		
NO.		

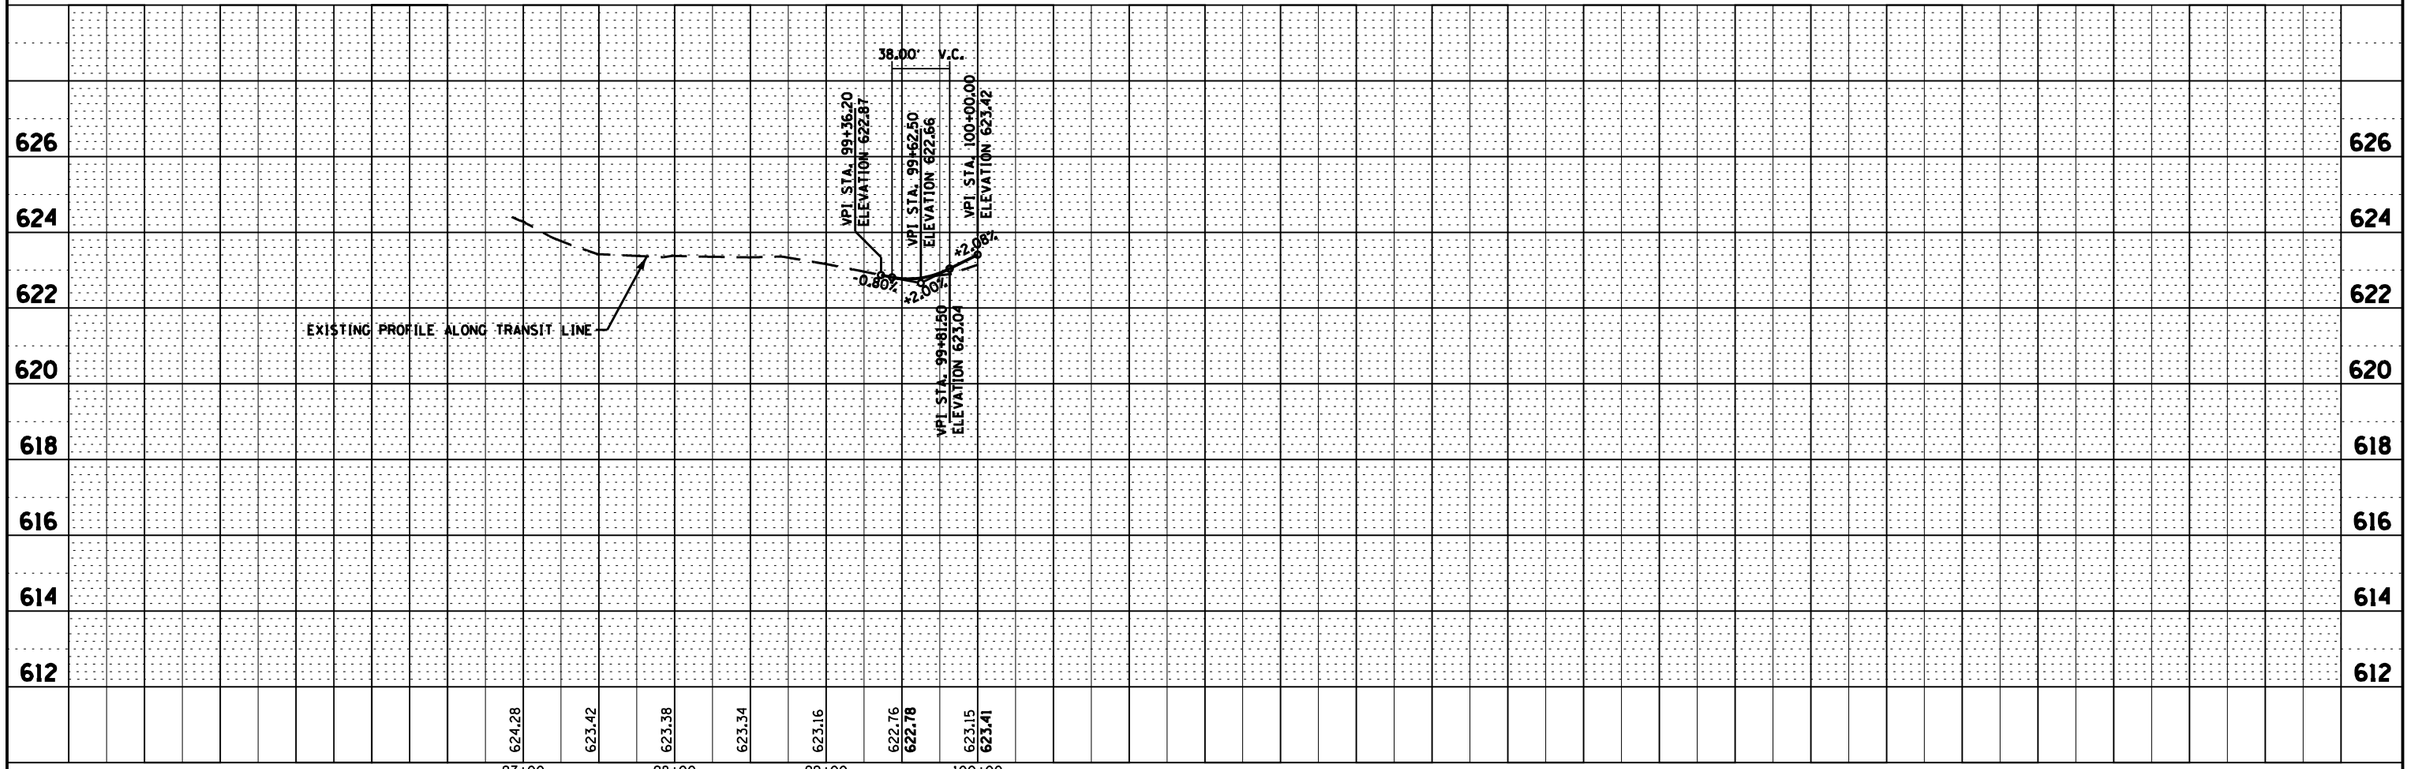

FILE NAME =	USER NAME = --	DESIGNED - JKC	REVISED -
D366905-SHT-PLNPRF-S3120.DGN		DRAWN - LAG/NV	REVISED -
	PLOT SCALE = 1'=50'	CHECKED - JKC	REVISED -
	PLOT DATE = 07/13	DATE - 07/13	REVISED -

STATE OF ILLINOIS
DEPARTMENT OF TRANSPORTATION

PLAN & PROFILE – S3120W ROAD

SCALE: 1"=50' | SHEET OF SHEETS | STA. 96+92.36 TO STA. 100+00

F.A.P. RTE.	SECTION	COUNTY	TOTAL SHEETS	SHEET NO.
41	(11)W&RS-1	KANKAKEE	437	88
		CONTRACT NO. 66905		
	ILLINOIS FED. AID PROJECT			