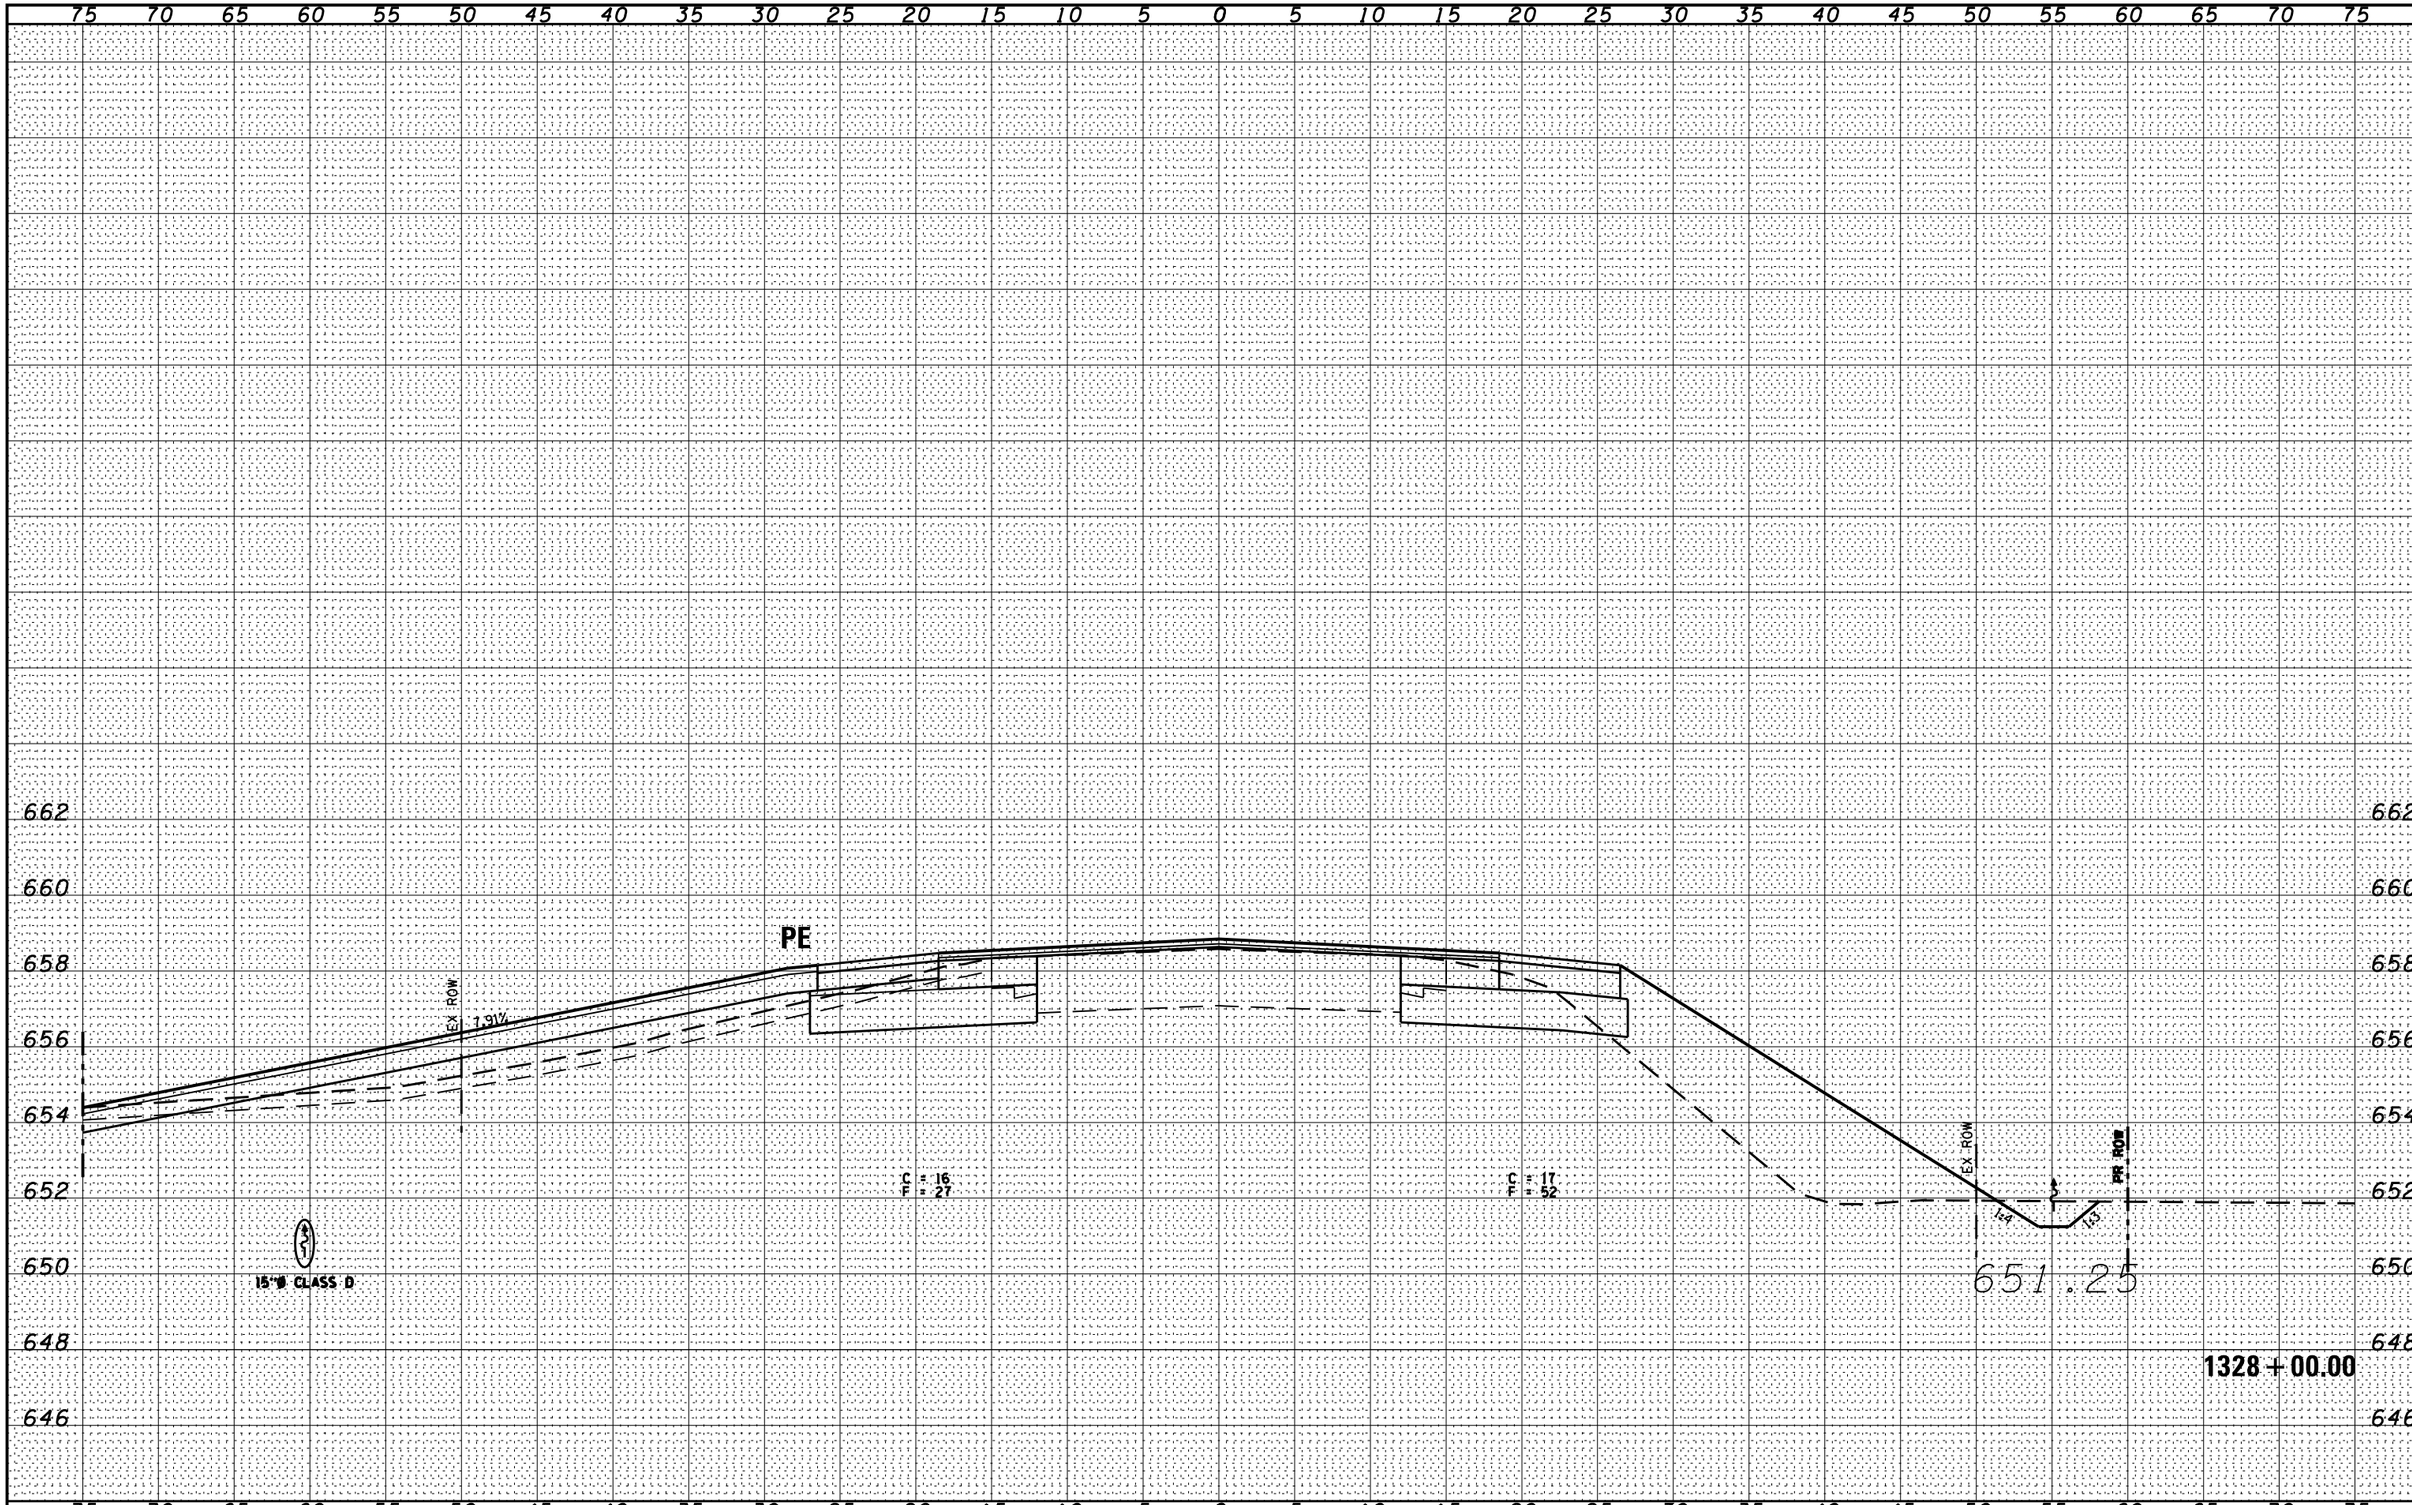


| FINAL SURVEY | | BY | DATE |
|---|---|---|---|
| NOTE BOOK | SURVEYED | | |
| NO. | PLOTTED | | |
| | TEMPLATE | | |
| | AREAS | | |
| | AREAS CHECKED | | |

| ORIGINAL SURVEY | | BY | DATE |
|---|---|---|---|
| NOTE BOOK | SURVEYED | CHAMLIN & ASSOCIATES | 01/09 |
| NO. | PLOTTED | LAG | 03/09 |
| | TEMPLATE | JKC | 03/09 |
| | AREAS | --- | 03/09 |
| | AREAS CHECKED | --- | 03/09 |

| | | | |
|---|---|---|---|
| FILE NAME = D366905-SHT-XSSHT-IL17.DGN | USER NAME = --- | DESIGNED - | REVISED - |
| | | DRAWN - LAG | REVISED - |
| | PLOT SCALE = 1"=5' | CHECKED - JKC | REVISED - |
| | PLOT DATE = 07/13 | DATE - 07/13 | REVISED - |

**STATE OF ILLINOIS**
**DEPARTMENT OF TRANSPORTATION**

**CROSS SECTIONS - IL 17**

SCALE: 1"=5' | SHEET OF SHEETS | STA. 1328+00.00 TO STA.1328+00.00

| F.A.P. RTE. | SECTION | COUNTY | TOTAL SHEETS | SHEET NO. |
|---|---|---|---|---|
| 41 | (11)W&RS-1 | KANKAKEE | 450 | 212 |

CONTRACT NO. 66905

ILLINOIS FED. AID PROJECT