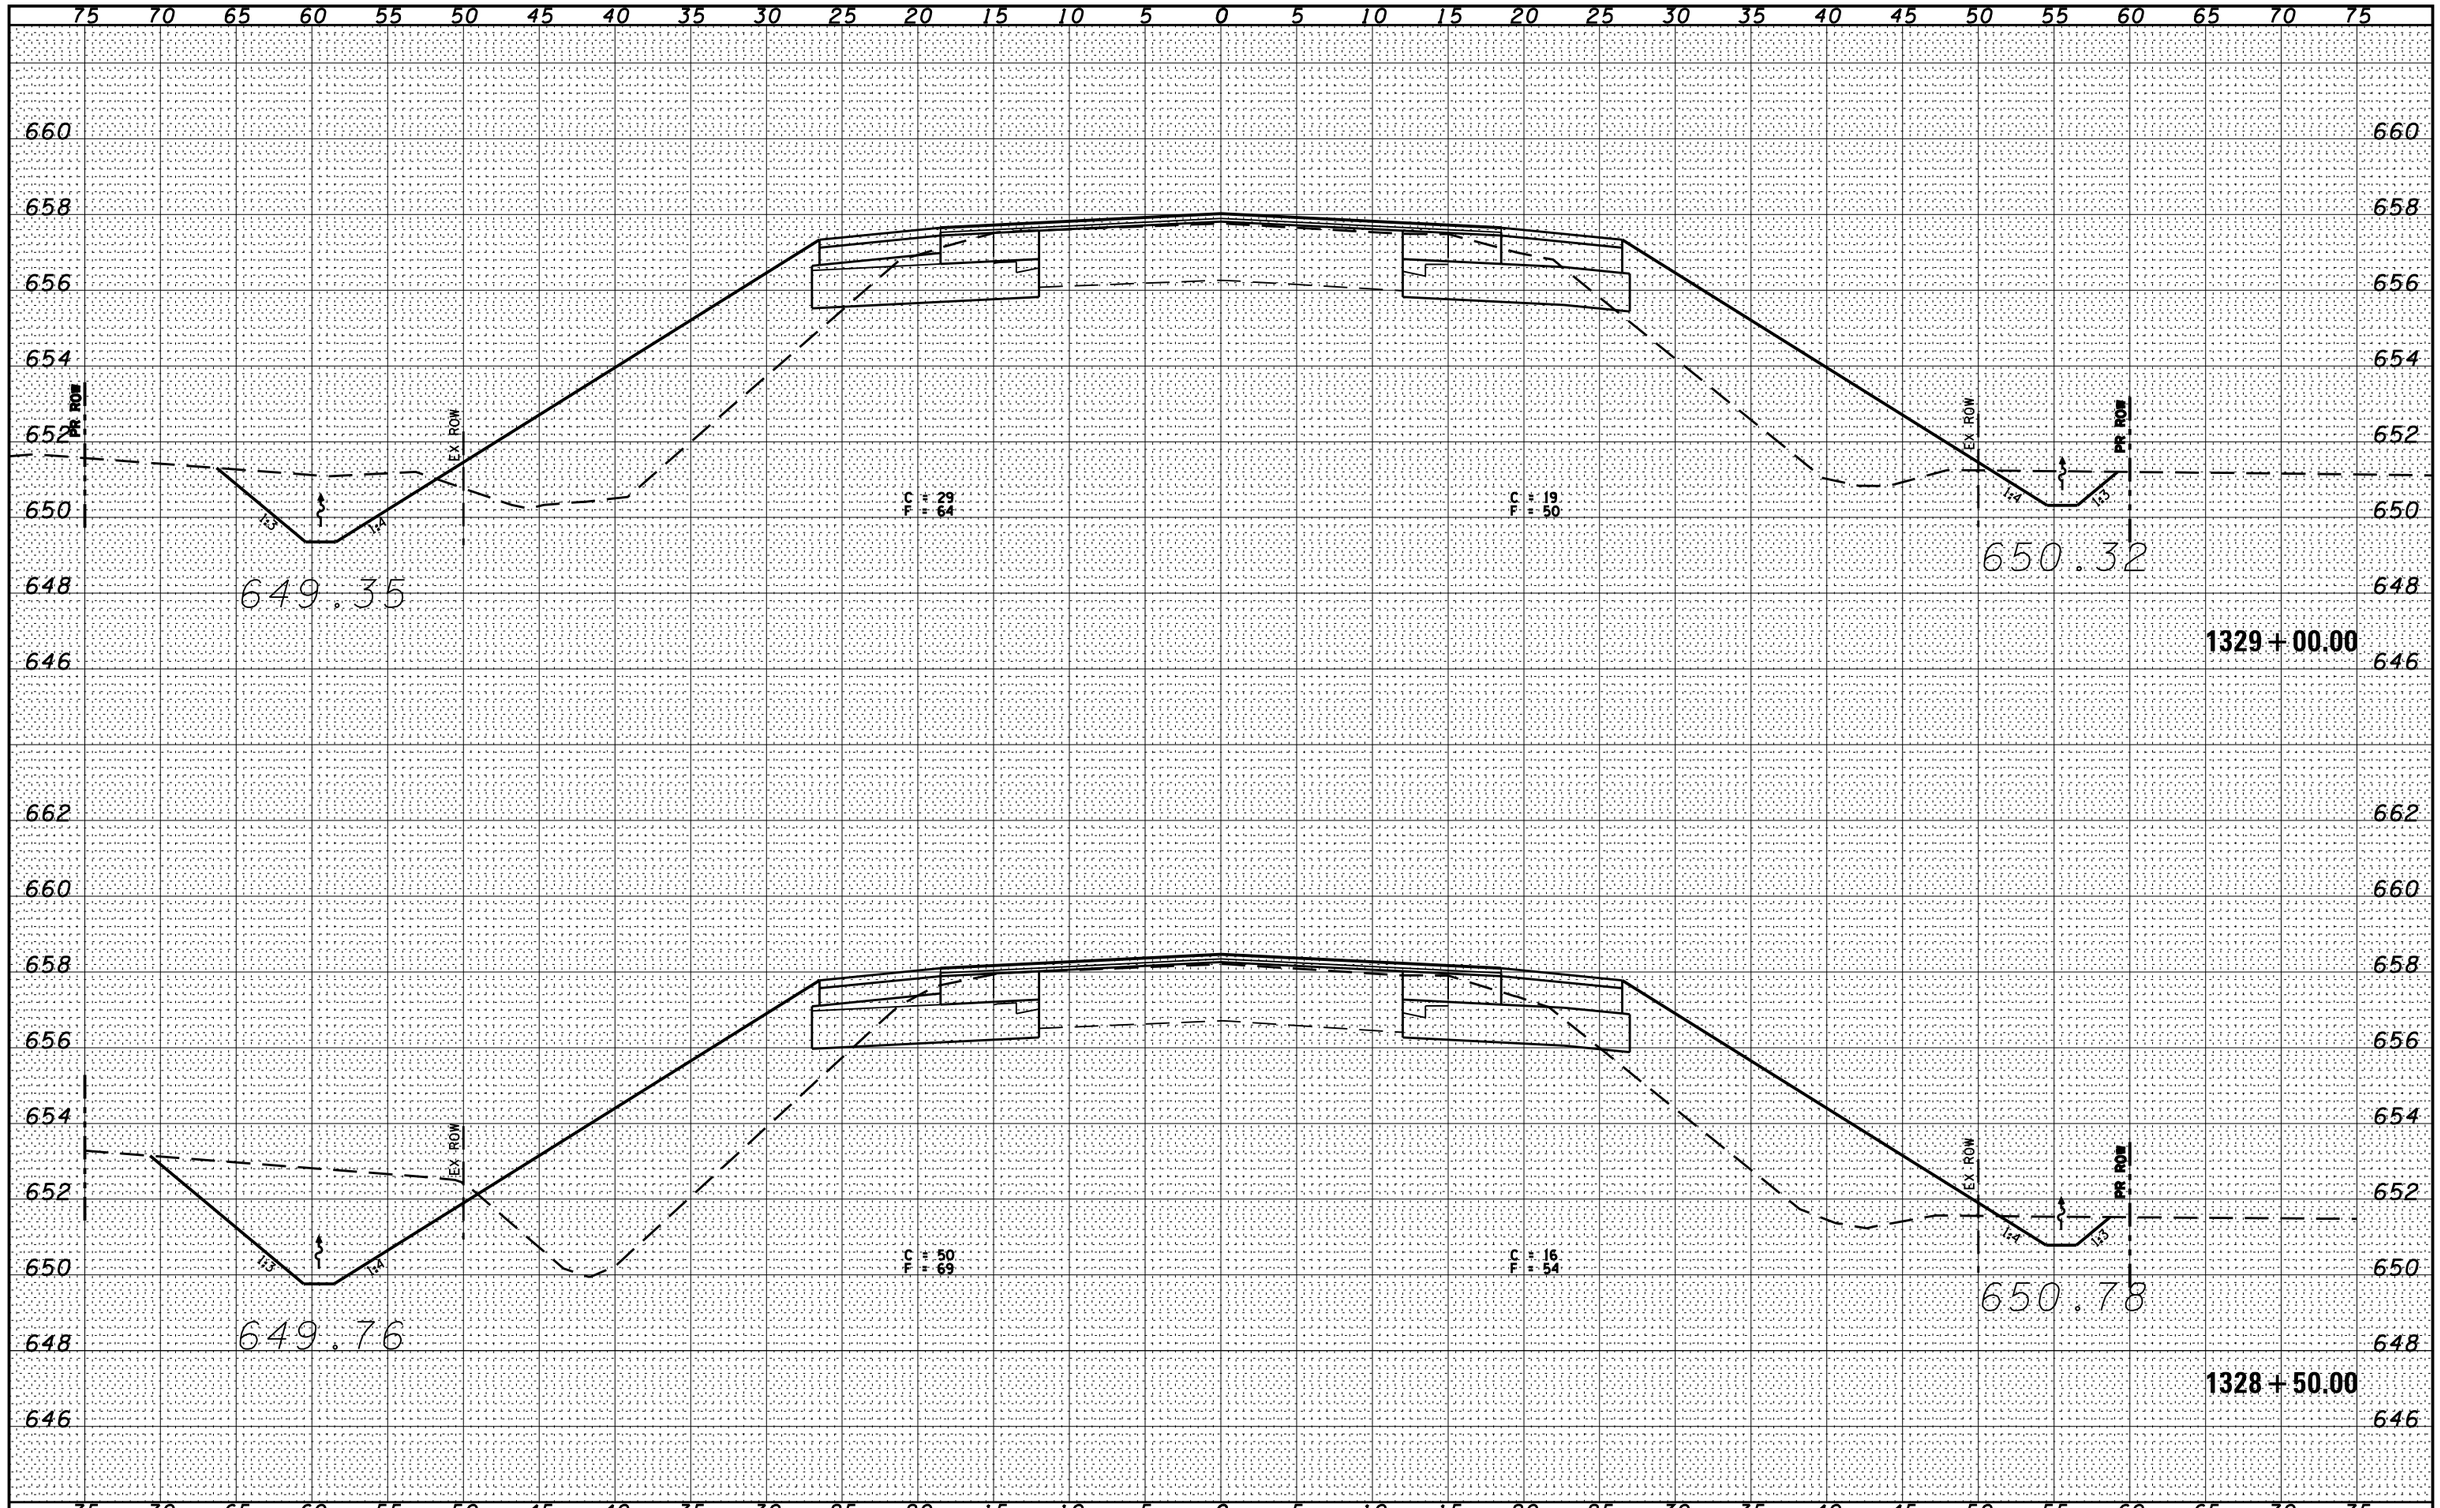

FINAL SURVEY	NOTE BOOK	NO.
SURVEYED	BY	DATE
PLOTTED		
TEMPLATE		
AREAS		
AREAS CHECKED		

ORIGINAL SURVEY	NOTE BOOK	NO.
SURVEYED	BY	DATE
PLOTTED	CHAMLIN & ASSOCIATES	01/09
TEMPLATE	LAG	03/09
AREAS	JKC	03/09
AREAS CHECKED	---	03/09

FILE NAME = D366905-SHT-XSSHT-IL17.DGN	USER NAME = ---	DESIGNED -
		DRAWN - LAG
	PLOT SCALE = 1"=5'	CHECKED - JKC
	PLOT DATE = 07/13	DATE - 07/13
		REVISED -
		REVISED -
		REVISED -

STATE OF ILLINOIS
DEPARTMENT OF TRANSPORTATION

CROSS SECTIONS – IL 17

SCALE: 1"=5' | SHEET OF SHEETS | STA. 1328+50.00 TO STA. 1329+00.00

F.A.P. RTE.	SECTION	COUNTY	TOTAL SHEETS	SHEET NO.
41	(11)W&RS-1	KANKAKEE	450	213
		CONTRACT NO. 66905		
	ILLINOIS	FED. AID PROJECT		