FINAL SURVEY	NOTE BOOK	NO.
	SURVEYED	
	PLOTTED	
	TEMPLATE	
	AREAS	
	AREAS CHECKED	

BY	DATE

ORIGINAL SURVEY	NOTE BOOK	NO.
	SURVEYED	01/09
	PLOTTED	02/09
	TEMPLATE	03/09
	AREAS	03/09
	AREAS CHECKED	03/09

BY	DATE
CHAMLIN & ASSOCIATES	01/09
LAG	02/09
JKC	03/09
---	03/09
---	03/09

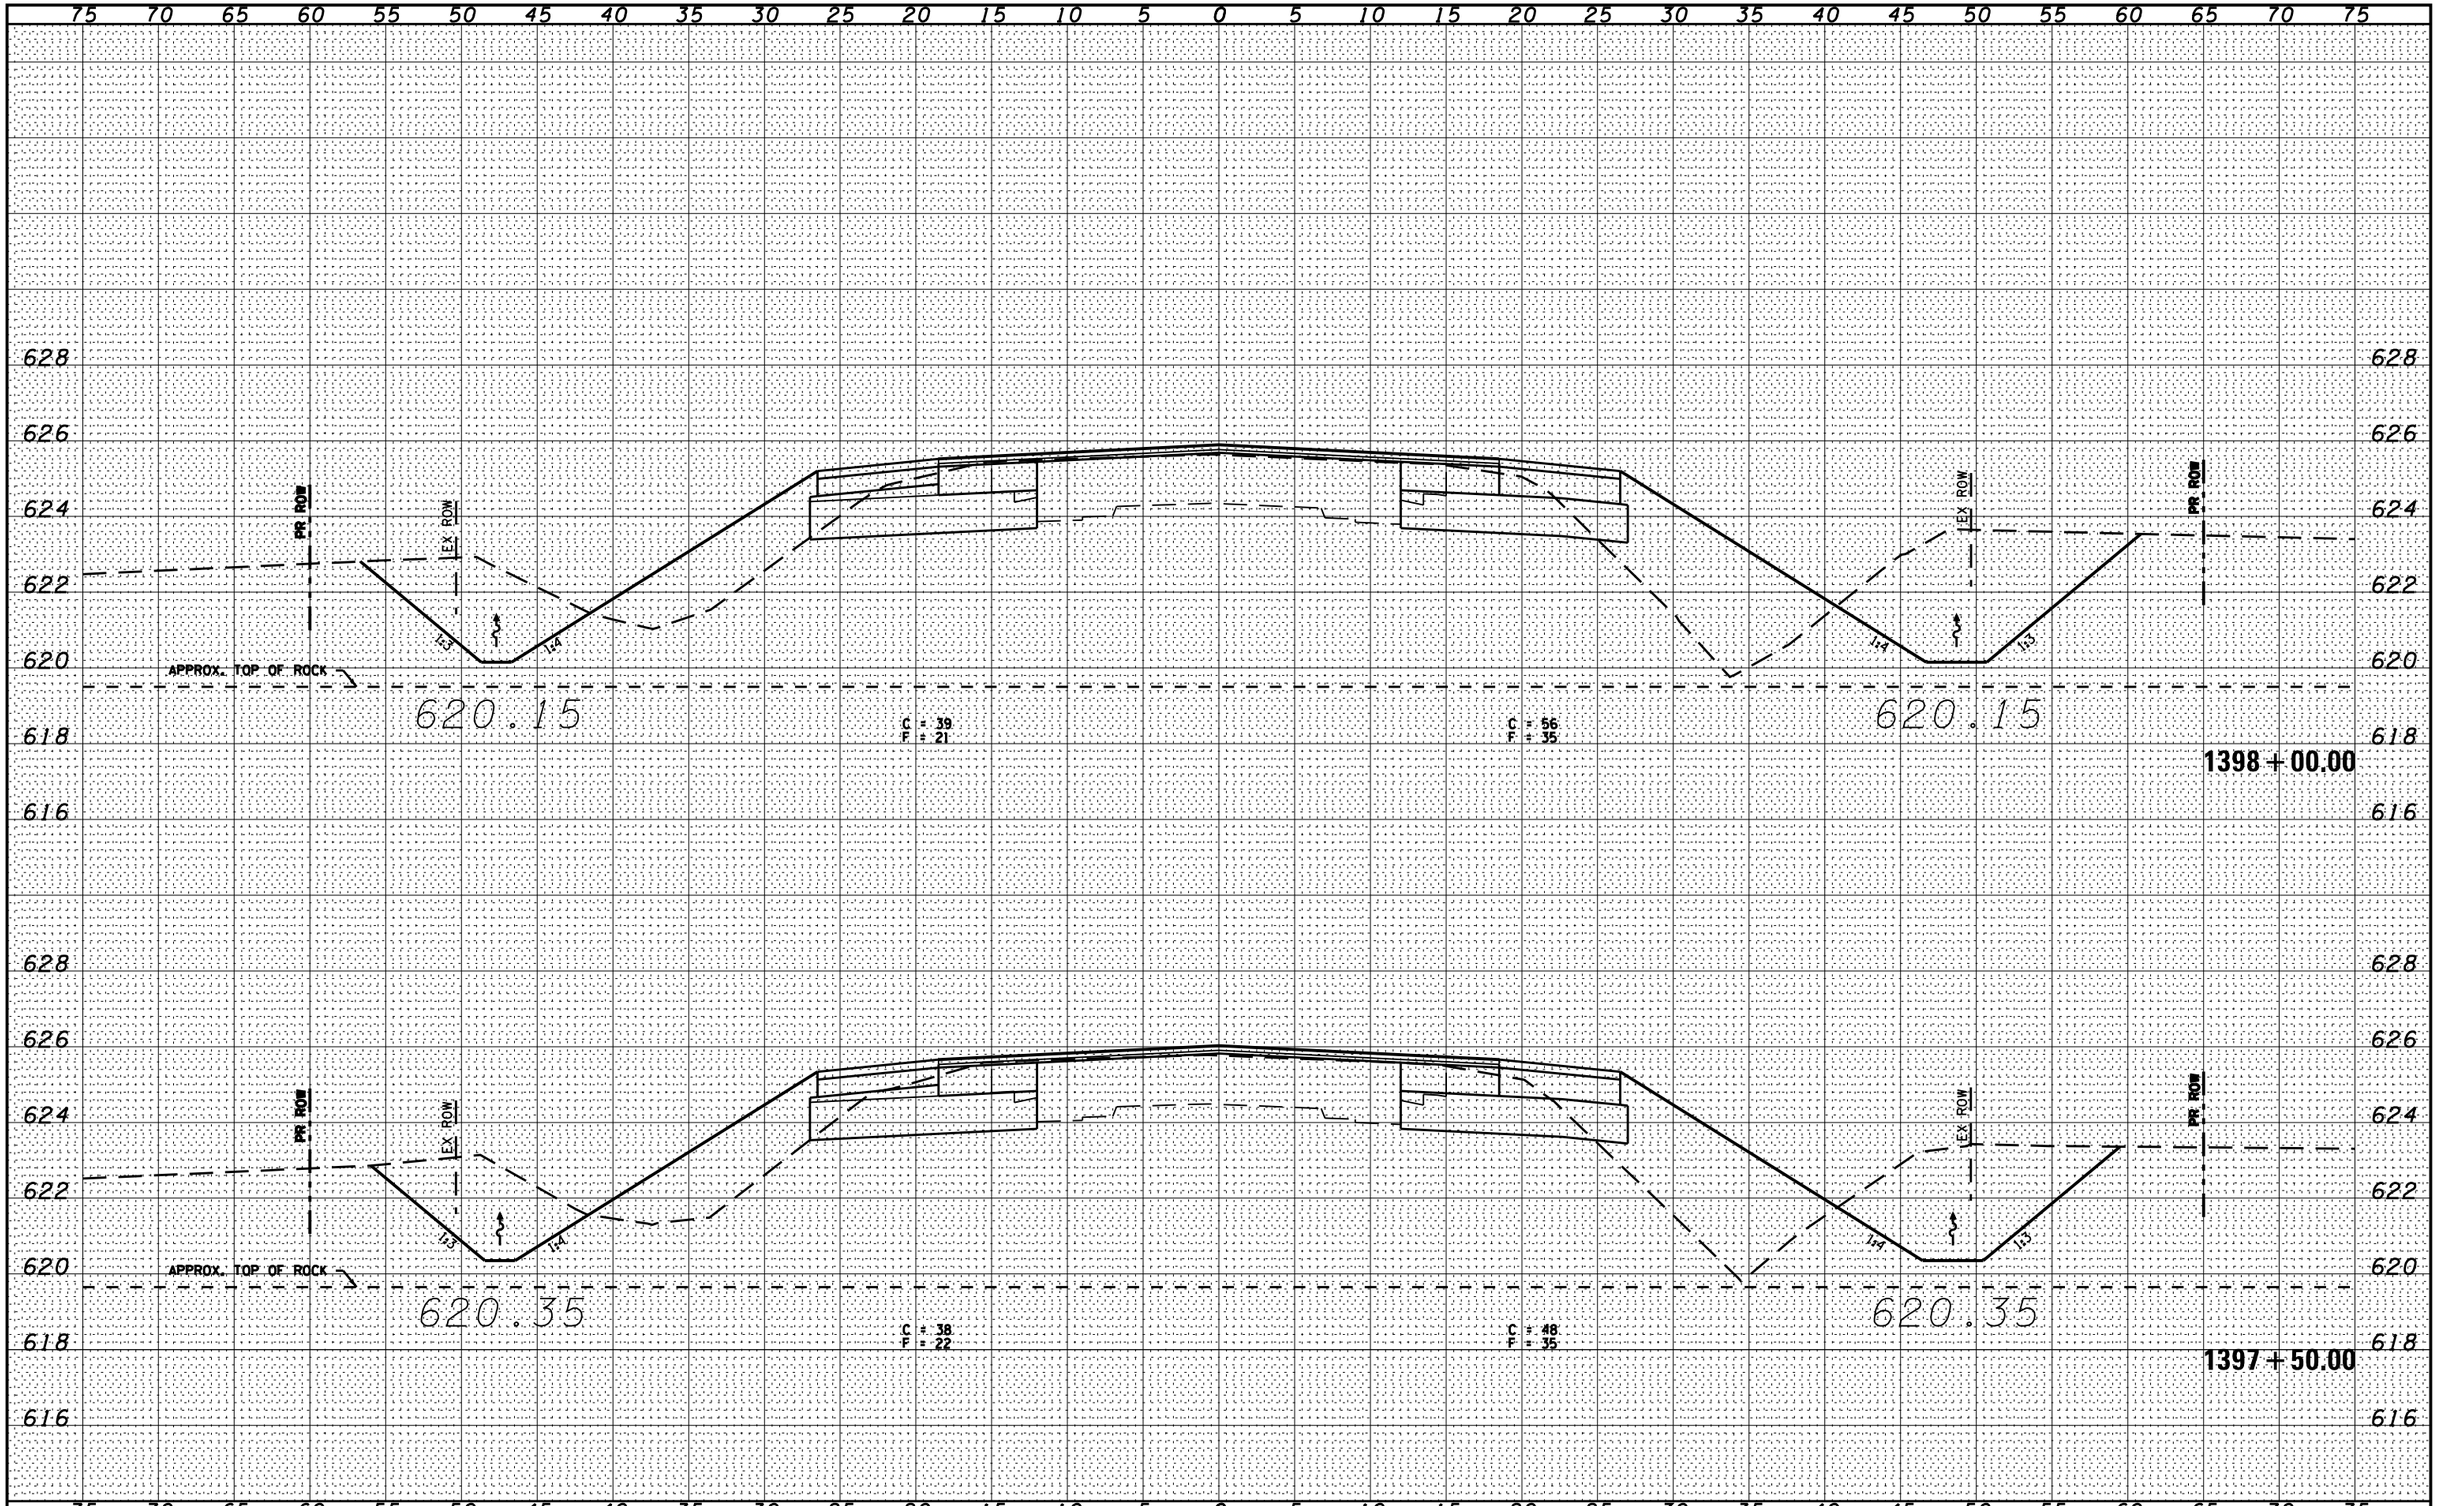

FILE NAME =	USER NAME = ---	DESIGNED -	REVISED -
D366905-SHT-XSSHT-IL17.DGN		DRAWN - LAG	REVISED -
	PLOT SCALE = 1'=5'	CHECKED - JKC	REVISED -
	PLOT DATE = 07/13	DATE - 07/13	REVISED -

STATE OF ILLINOIS
DEPARTMENT OF TRANSPORTATION

CROSS SECTIONS – IL 17

SCALE: 1"=5' | SHEET OF SHEETS | STA. 1397+50.00 TO STA. 1398+00.00

F.A.P. RTE.	SECTION	COUNTY	TOTAL SHEETS	SHEET NO.
41	(11)W&RS-1	KANKAKEE	450	309
		CONTRACT NO. 66905		
		ILLINOIS FED. AID PROJECT		