FINAL SURVEY		BY	DATE
	SURVEYED		
	PLOTTED		
NOTE BOOK	TEMPLATE		
	AREAS		
NO.	AREAS CHECKED		

ORIGINAL SURVEY		BY	DATE
	SURVEYED	CHAMLIN & ASSOCIATES	01/09
	PLOTTED	LAG	03/09
NOTE BOOK	TEMPLATE	JKC	03/09
	AREAS	---	03/09
NO.	AREAS CHECKED		03/09

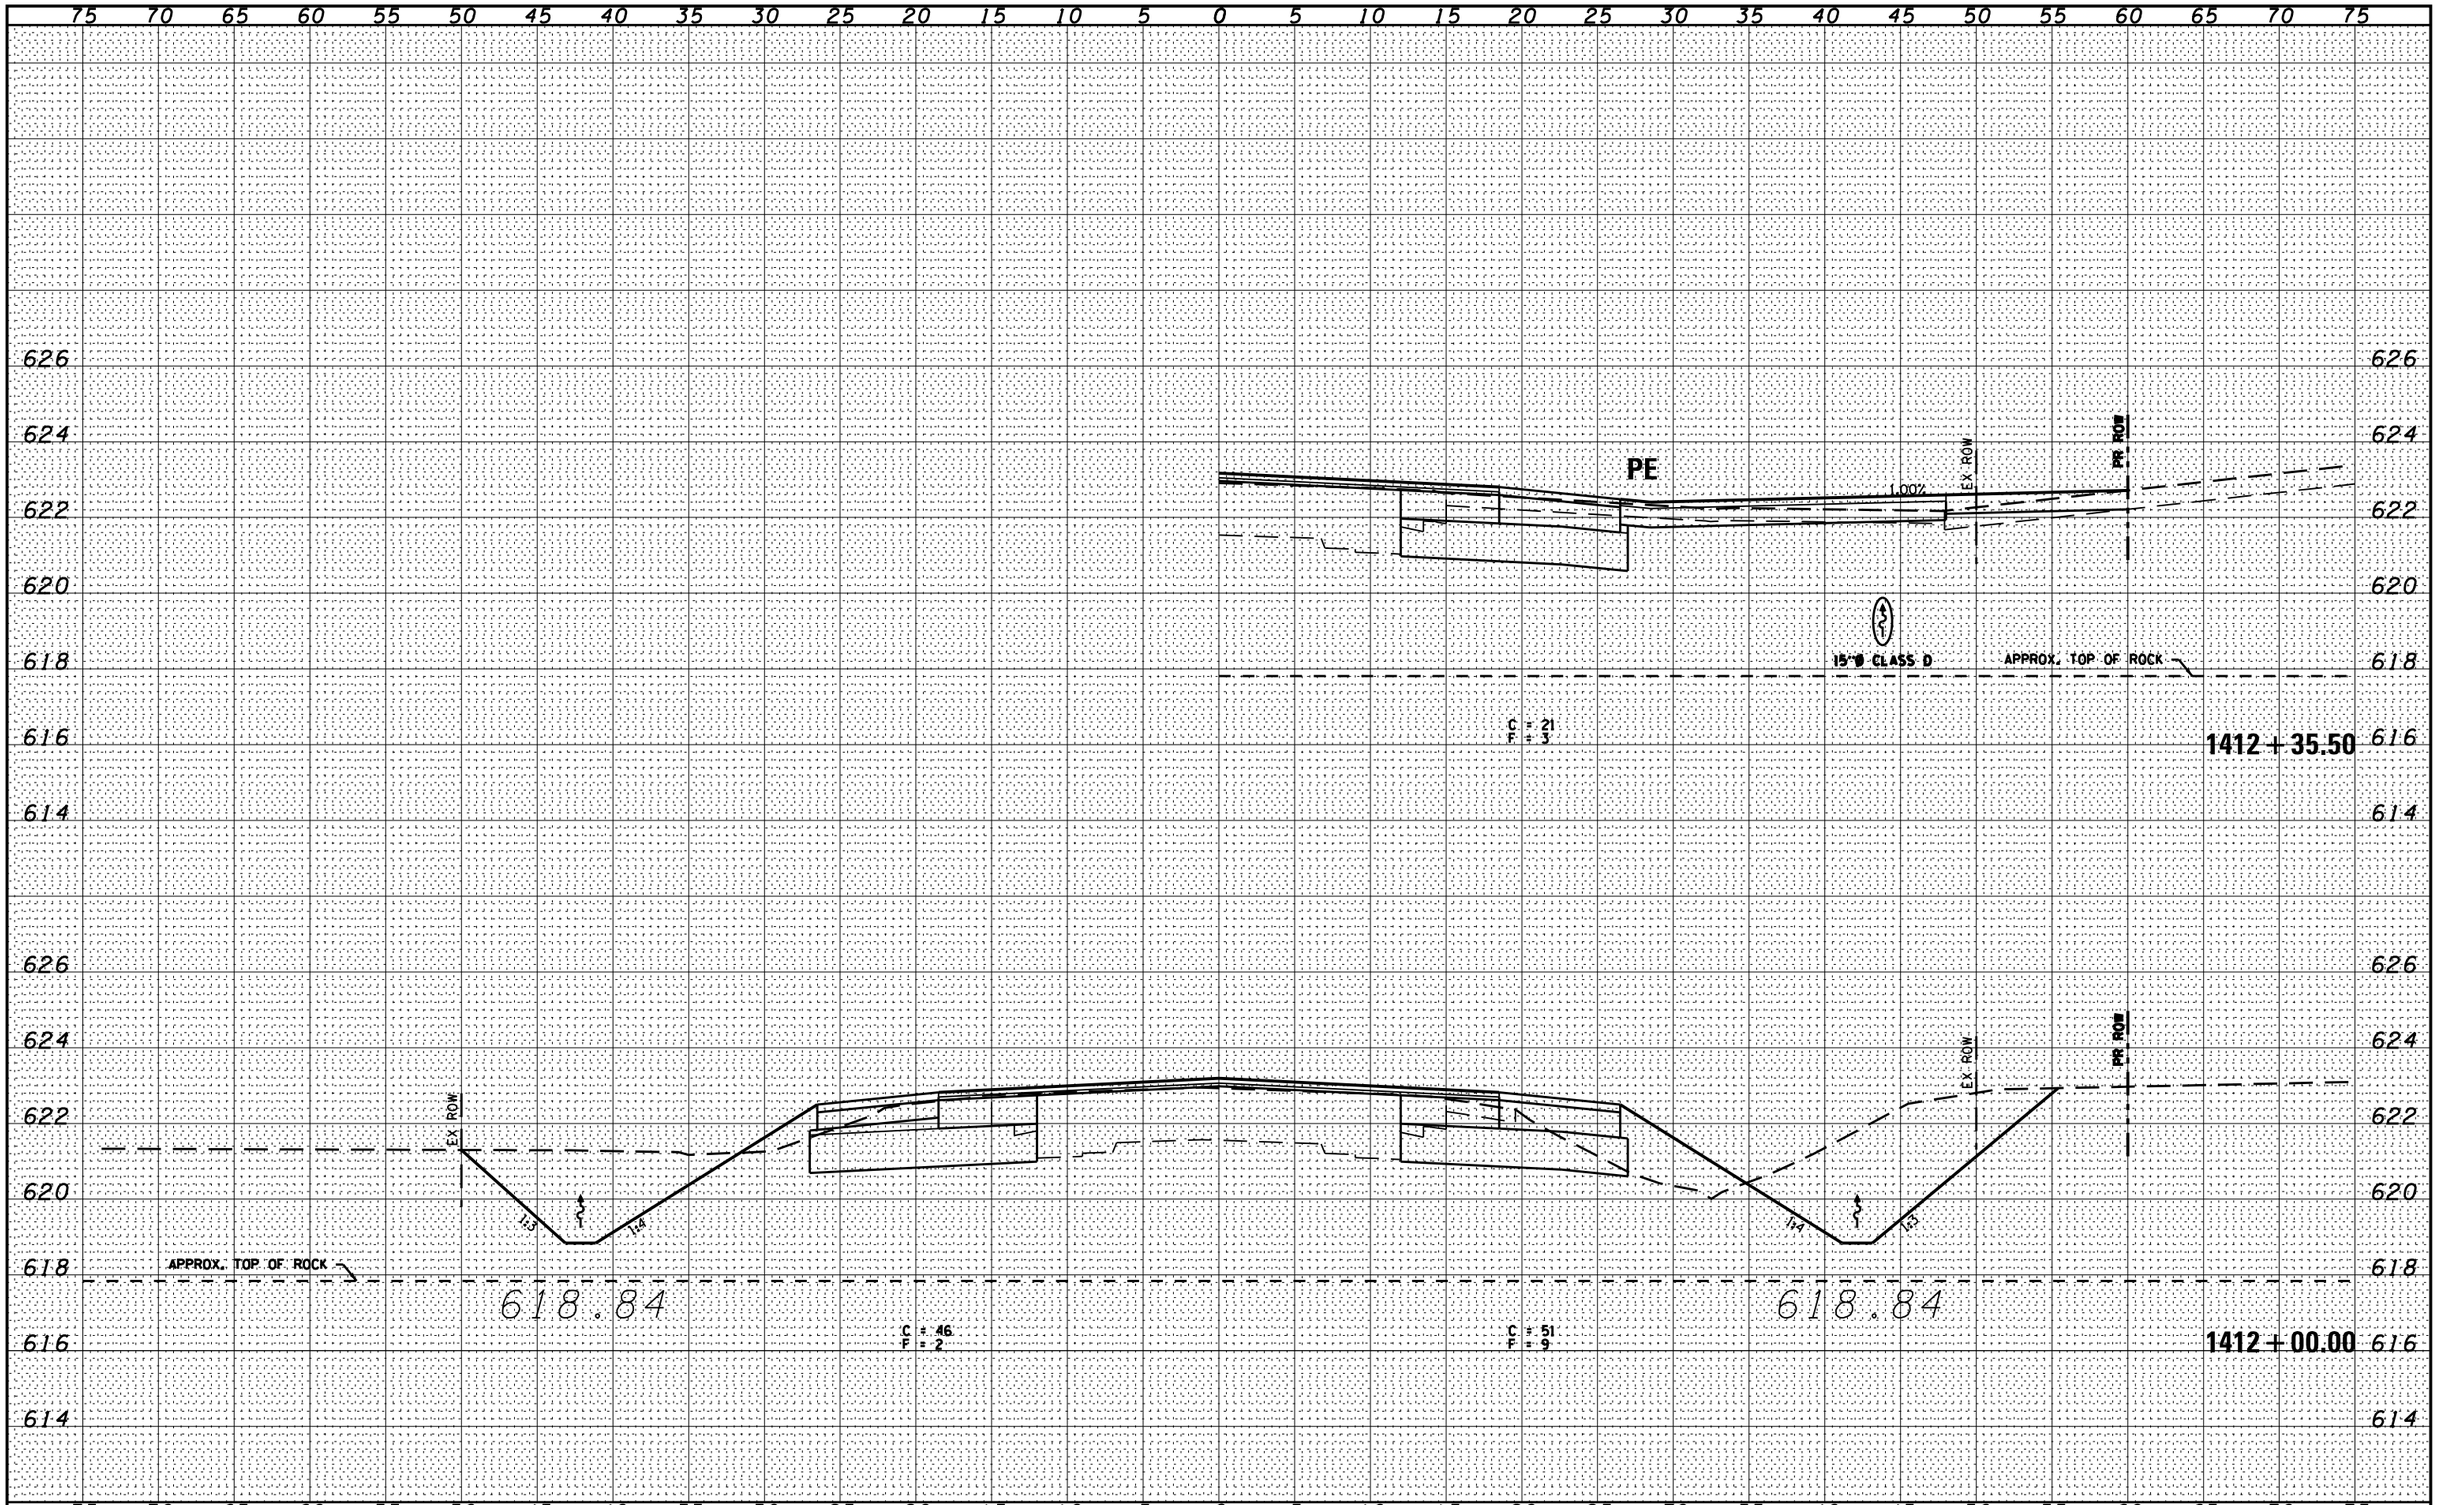

FILE NAME = D366905-SHT-XSSHT-IL17.DGN	USER NAME = ---	DESIGNED -	REVISED -	STATE OF ILLINOIS DEPARTMENT OF TRANSPORTATION	CROSS SECTIONS – IL 17
		DRAWN - LAG	REVISED -		
	PLOT SCALE = 1'=5'	CHECKED - JKC	REVISED -		SCALE: 1"=5' SHEET OF SHEETS STA. 1412+00.00 TO STA. 1412+35.50
	PLOT DATE = 07/13	DATE - 07/13	REVISED -		

F.A.P. RTE.	SECTION	COUNTY	TOTAL SHEETS	SHEET NO.
41	(11)W&RS-1	KANKAKEE	450	327
		CONTRACT NO. 66905		
	ILLINOIS FED. AID PROJECT			