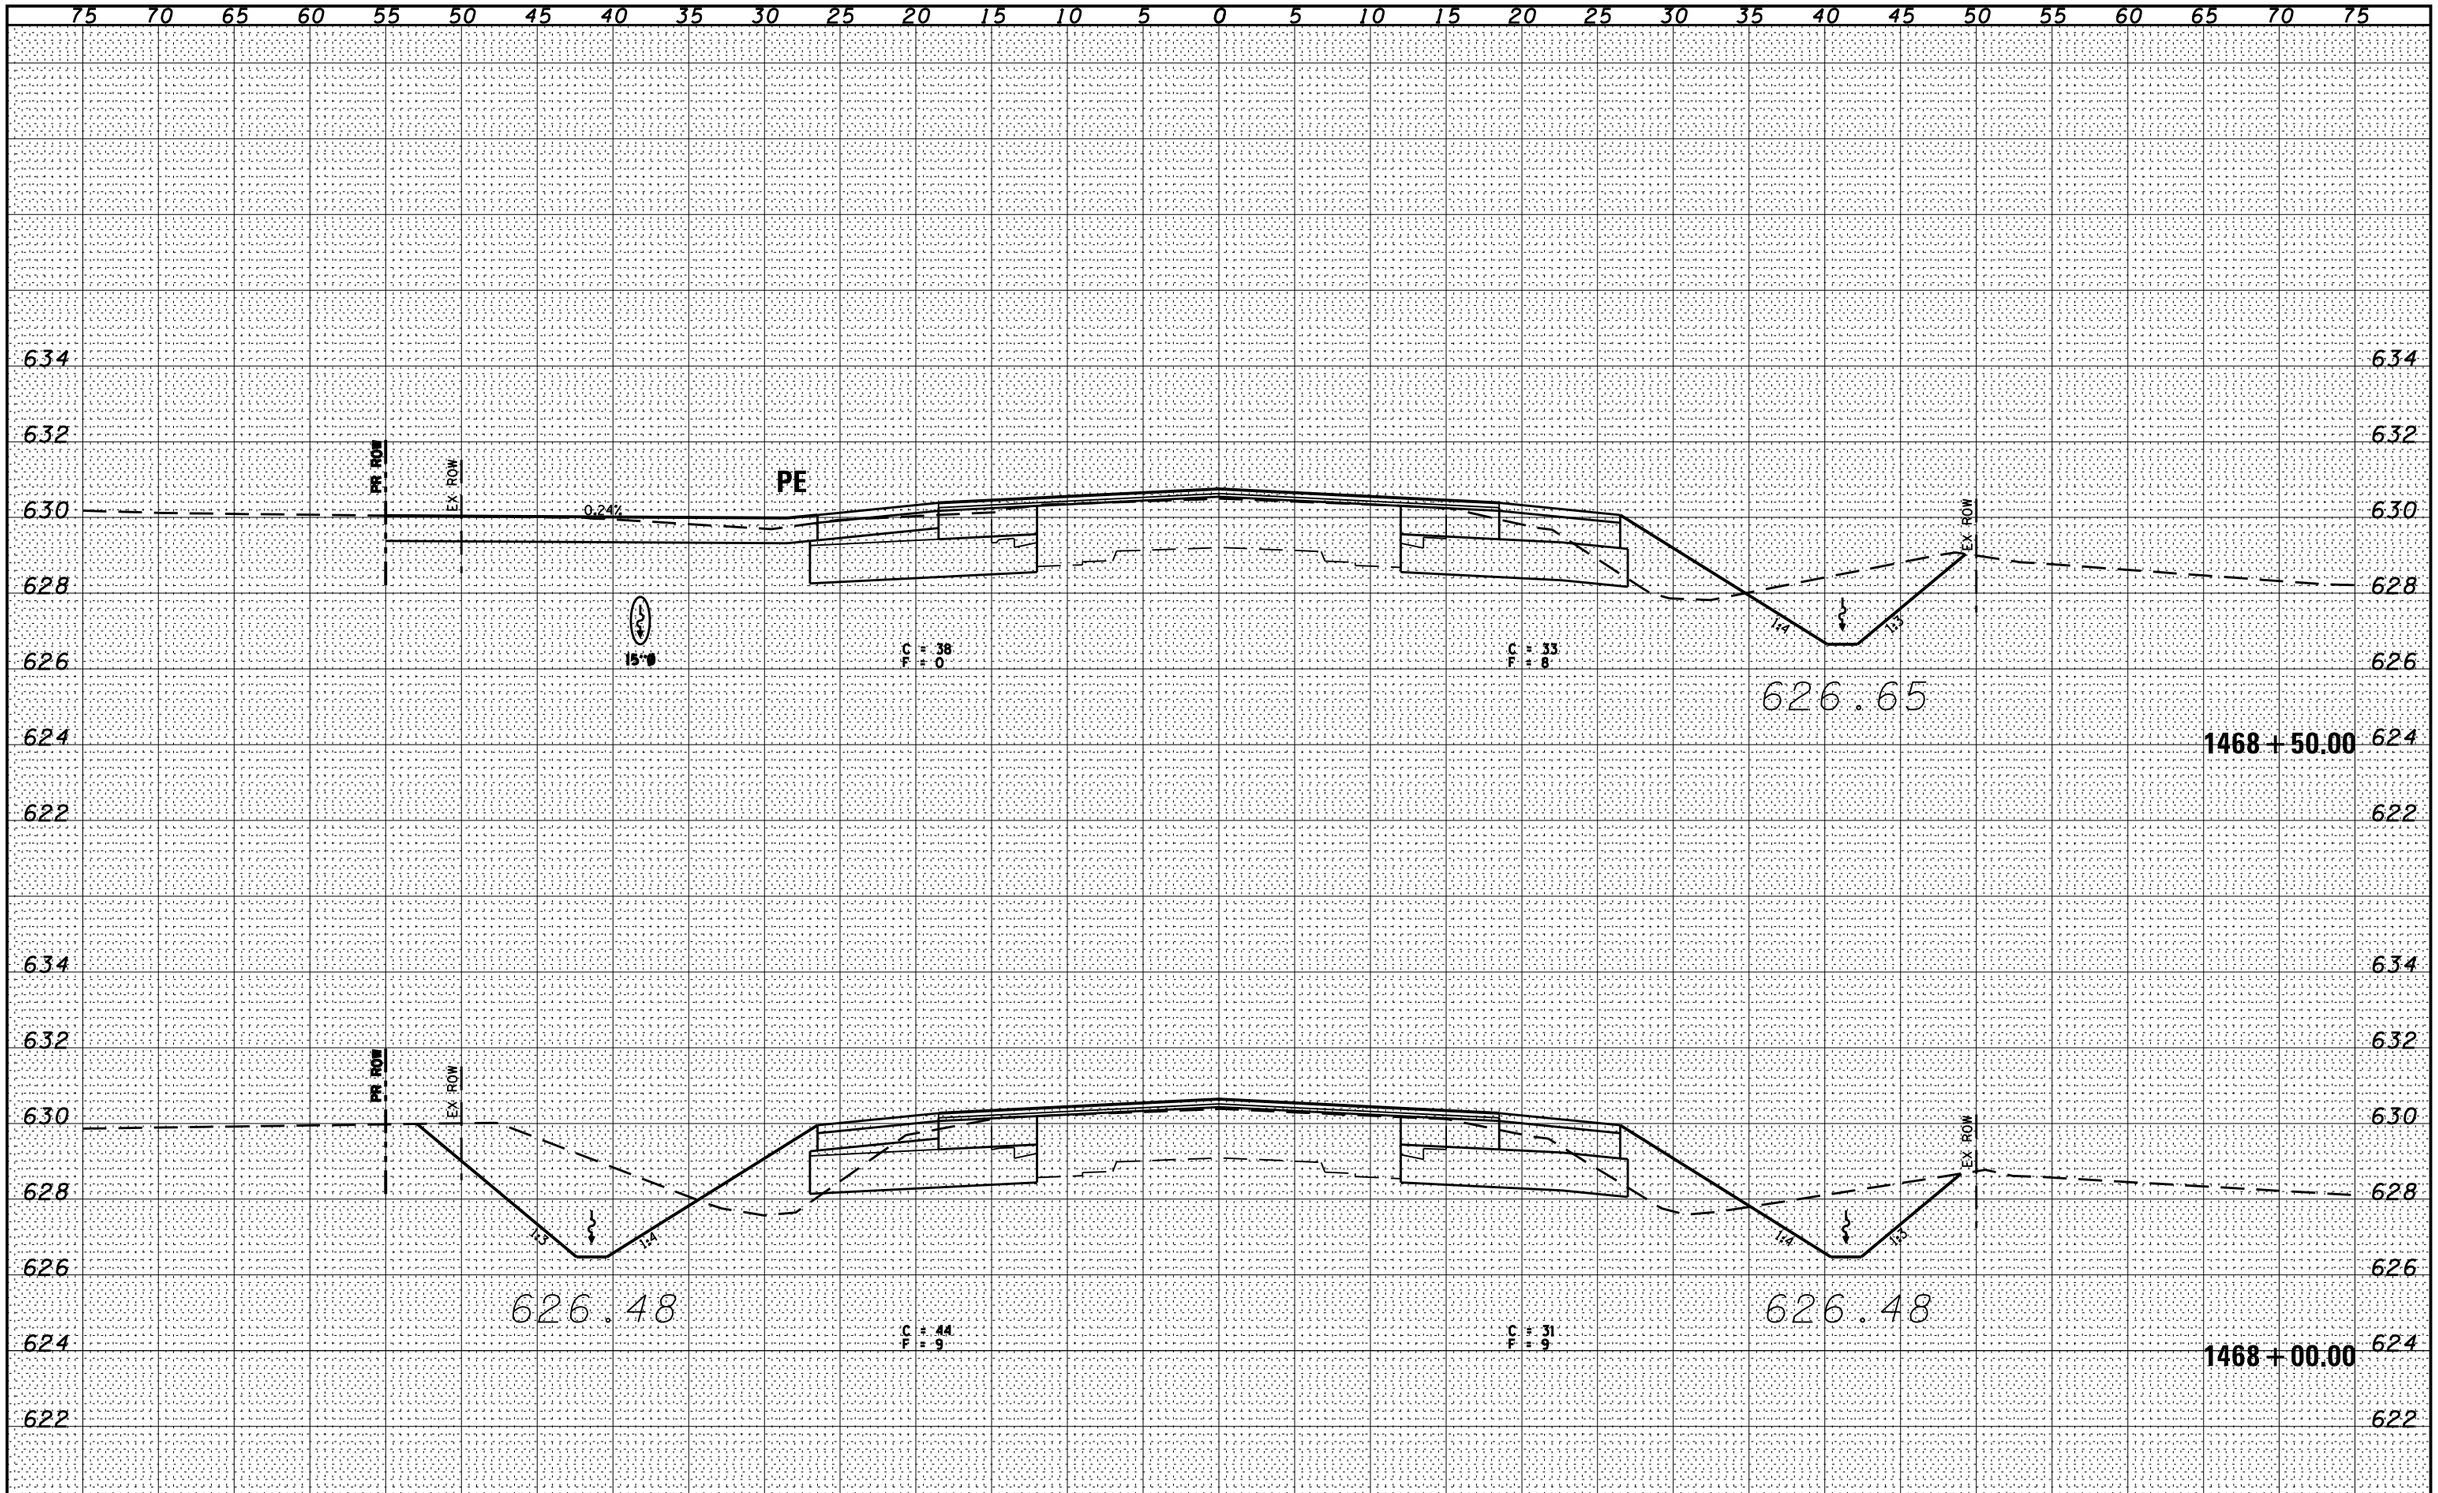

FINAL SURVEY		BY	DATE
	SURVEYED		
	PLOTTED		
	TEMPLATE		
NOTE BOOK	AREAS		
	AREAS CHECKED		
NO.			

ORIGINAL SURVEY		BY	DATE
	SURVEYED	CHAMLIN & ASSOCIATES	01/09
	PLOTTED	LAG	03/09
	TEMPLATE	JKC	03/09
NOTE BOOK	AREAS	---	03/09
	AREAS CHECKED	---	03/09
NO.			

FILE NAME = D366905-SHT-XSSHT-IL17.DGN	USER NAME = ---	DESIGNED -	REVISED -
		DRAWN - LAG	REVISED -
	PLOT SCALE = 1":5'	CHECKED - JKC	REVISED -
	PLOT DATE = 07/13	DATE - 07/13	REVISED -

STATE OF ILLINOIS
DEPARTMENT OF TRANSPORTATION

CROSS SECTIONS - IL 17

SCALE: 1":=5' | SHEET OF SHEETS | STA. 1468+00.00 TO STA.1468+50.00

F.A.P. RTE.	SECTION	COUNTY	TOTAL SHEETS	SHEET NO.
41	(11)W&RS-1	KANKAKEE	450	406

CONTRACT NO. 66905

ILLINOIS FED. AID PROJECT