FINAL SURVEY	NOTE BOOK	NO.
SURVEYED		
PLOTTED		
TEMPLATE		
AREAS		
AREAS CHECKED		

BY	DATE

ORIGINAL SURVEY	NOTE BOOK	NO.
SURVEYED	CHAMLIN & ASSOCIATES	01/09
PLOTTED	LAG	03/09
TEMPLATE	JKC	03/09
AREAS	---	03/09
AREAS CHECKED		03/09

BY	DATE
CHAMLIN & ASSOCIATES	01/09
LAG	03/09
JKC	03/09
---	03/09

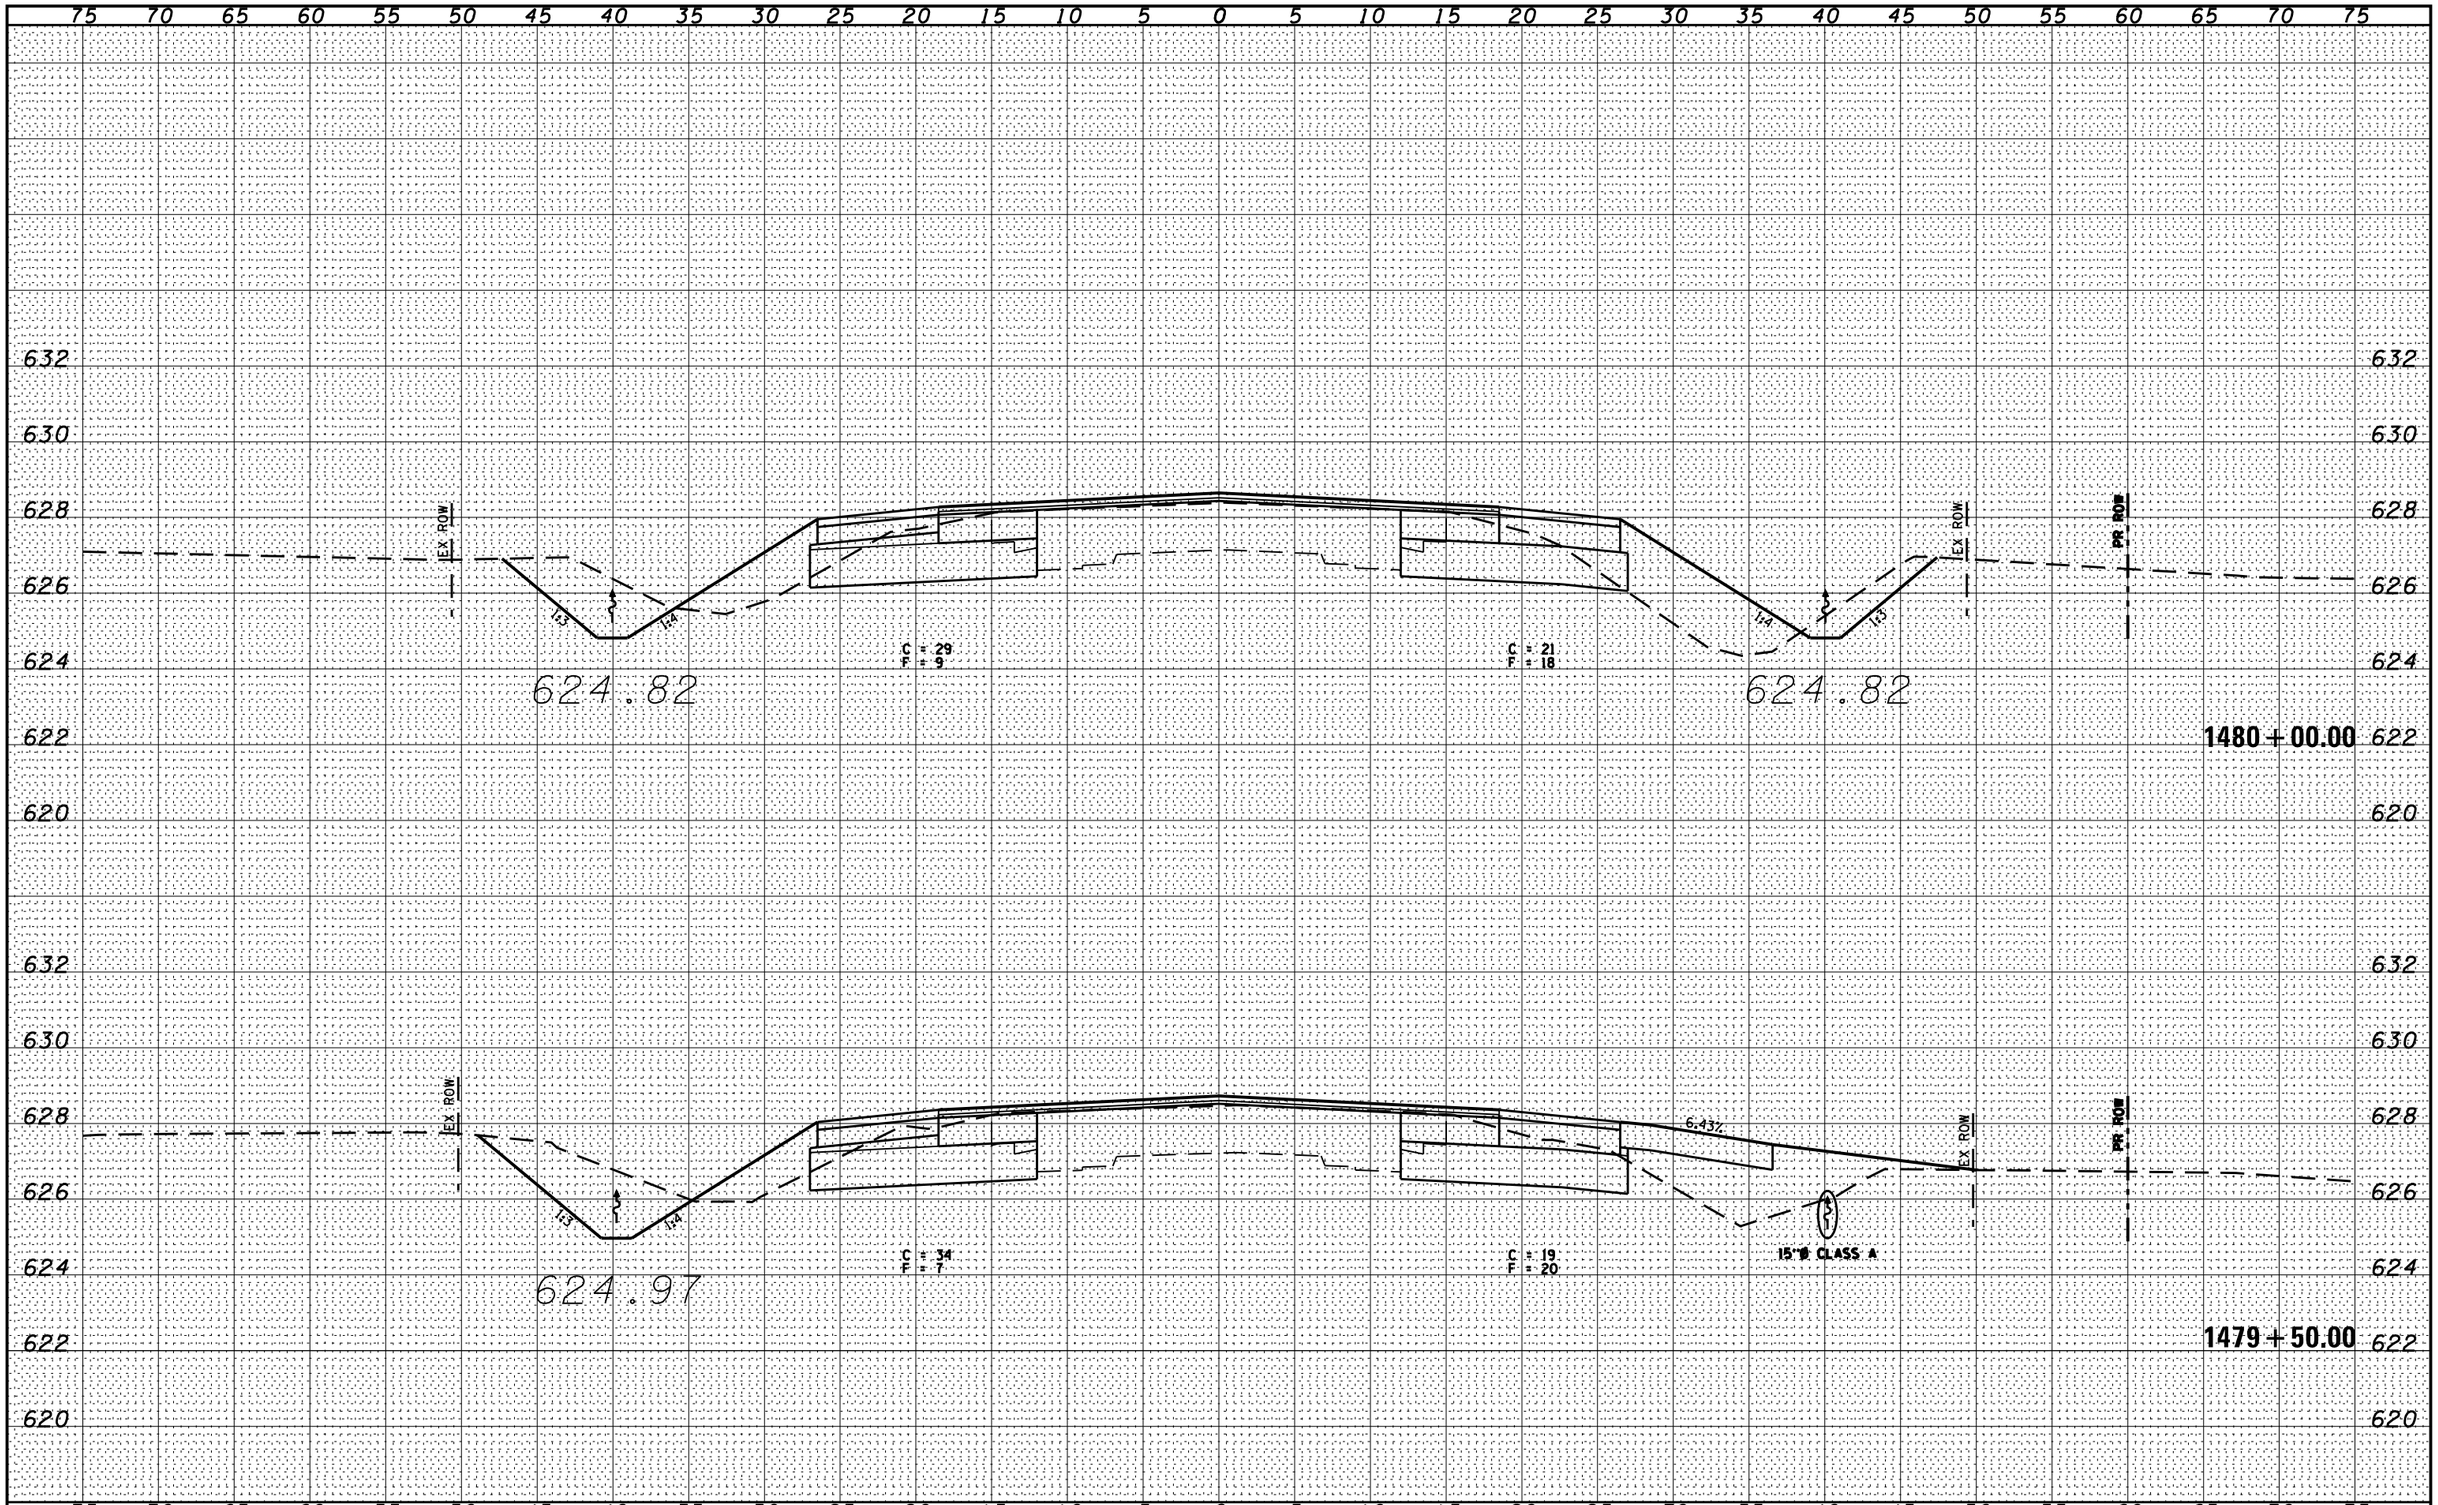

FILE NAME = D366905-SHT-XSSHT-IL17.DGN	USER NAME = ---	DESIGNED -	REVISED -
		DRAWN - LAG	REVISED -
	PLOT SCALE = 1'=5'	CHECKED - JKC	REVISED -
	PLOT DATE = 07/13	DATE - 07/13	REVISED -

STATE OF ILLINOIS
DEPARTMENT OF TRANSPORTATION

CROSS SECTIONS – IL 17

SCALE: 1"=5' | SHEET OF SHEETS | STA. 1479+50.00 TO STA. 1480+00.00

F.A.P. RTE.	SECTION	COUNTY	TOTAL SHEETS	SHEET NO.
41	(11)W&RS-1	KANKAKEE	450	420
		CONTRACT NO. 66905		
	ILLINOIS FED. AID PROJECT			