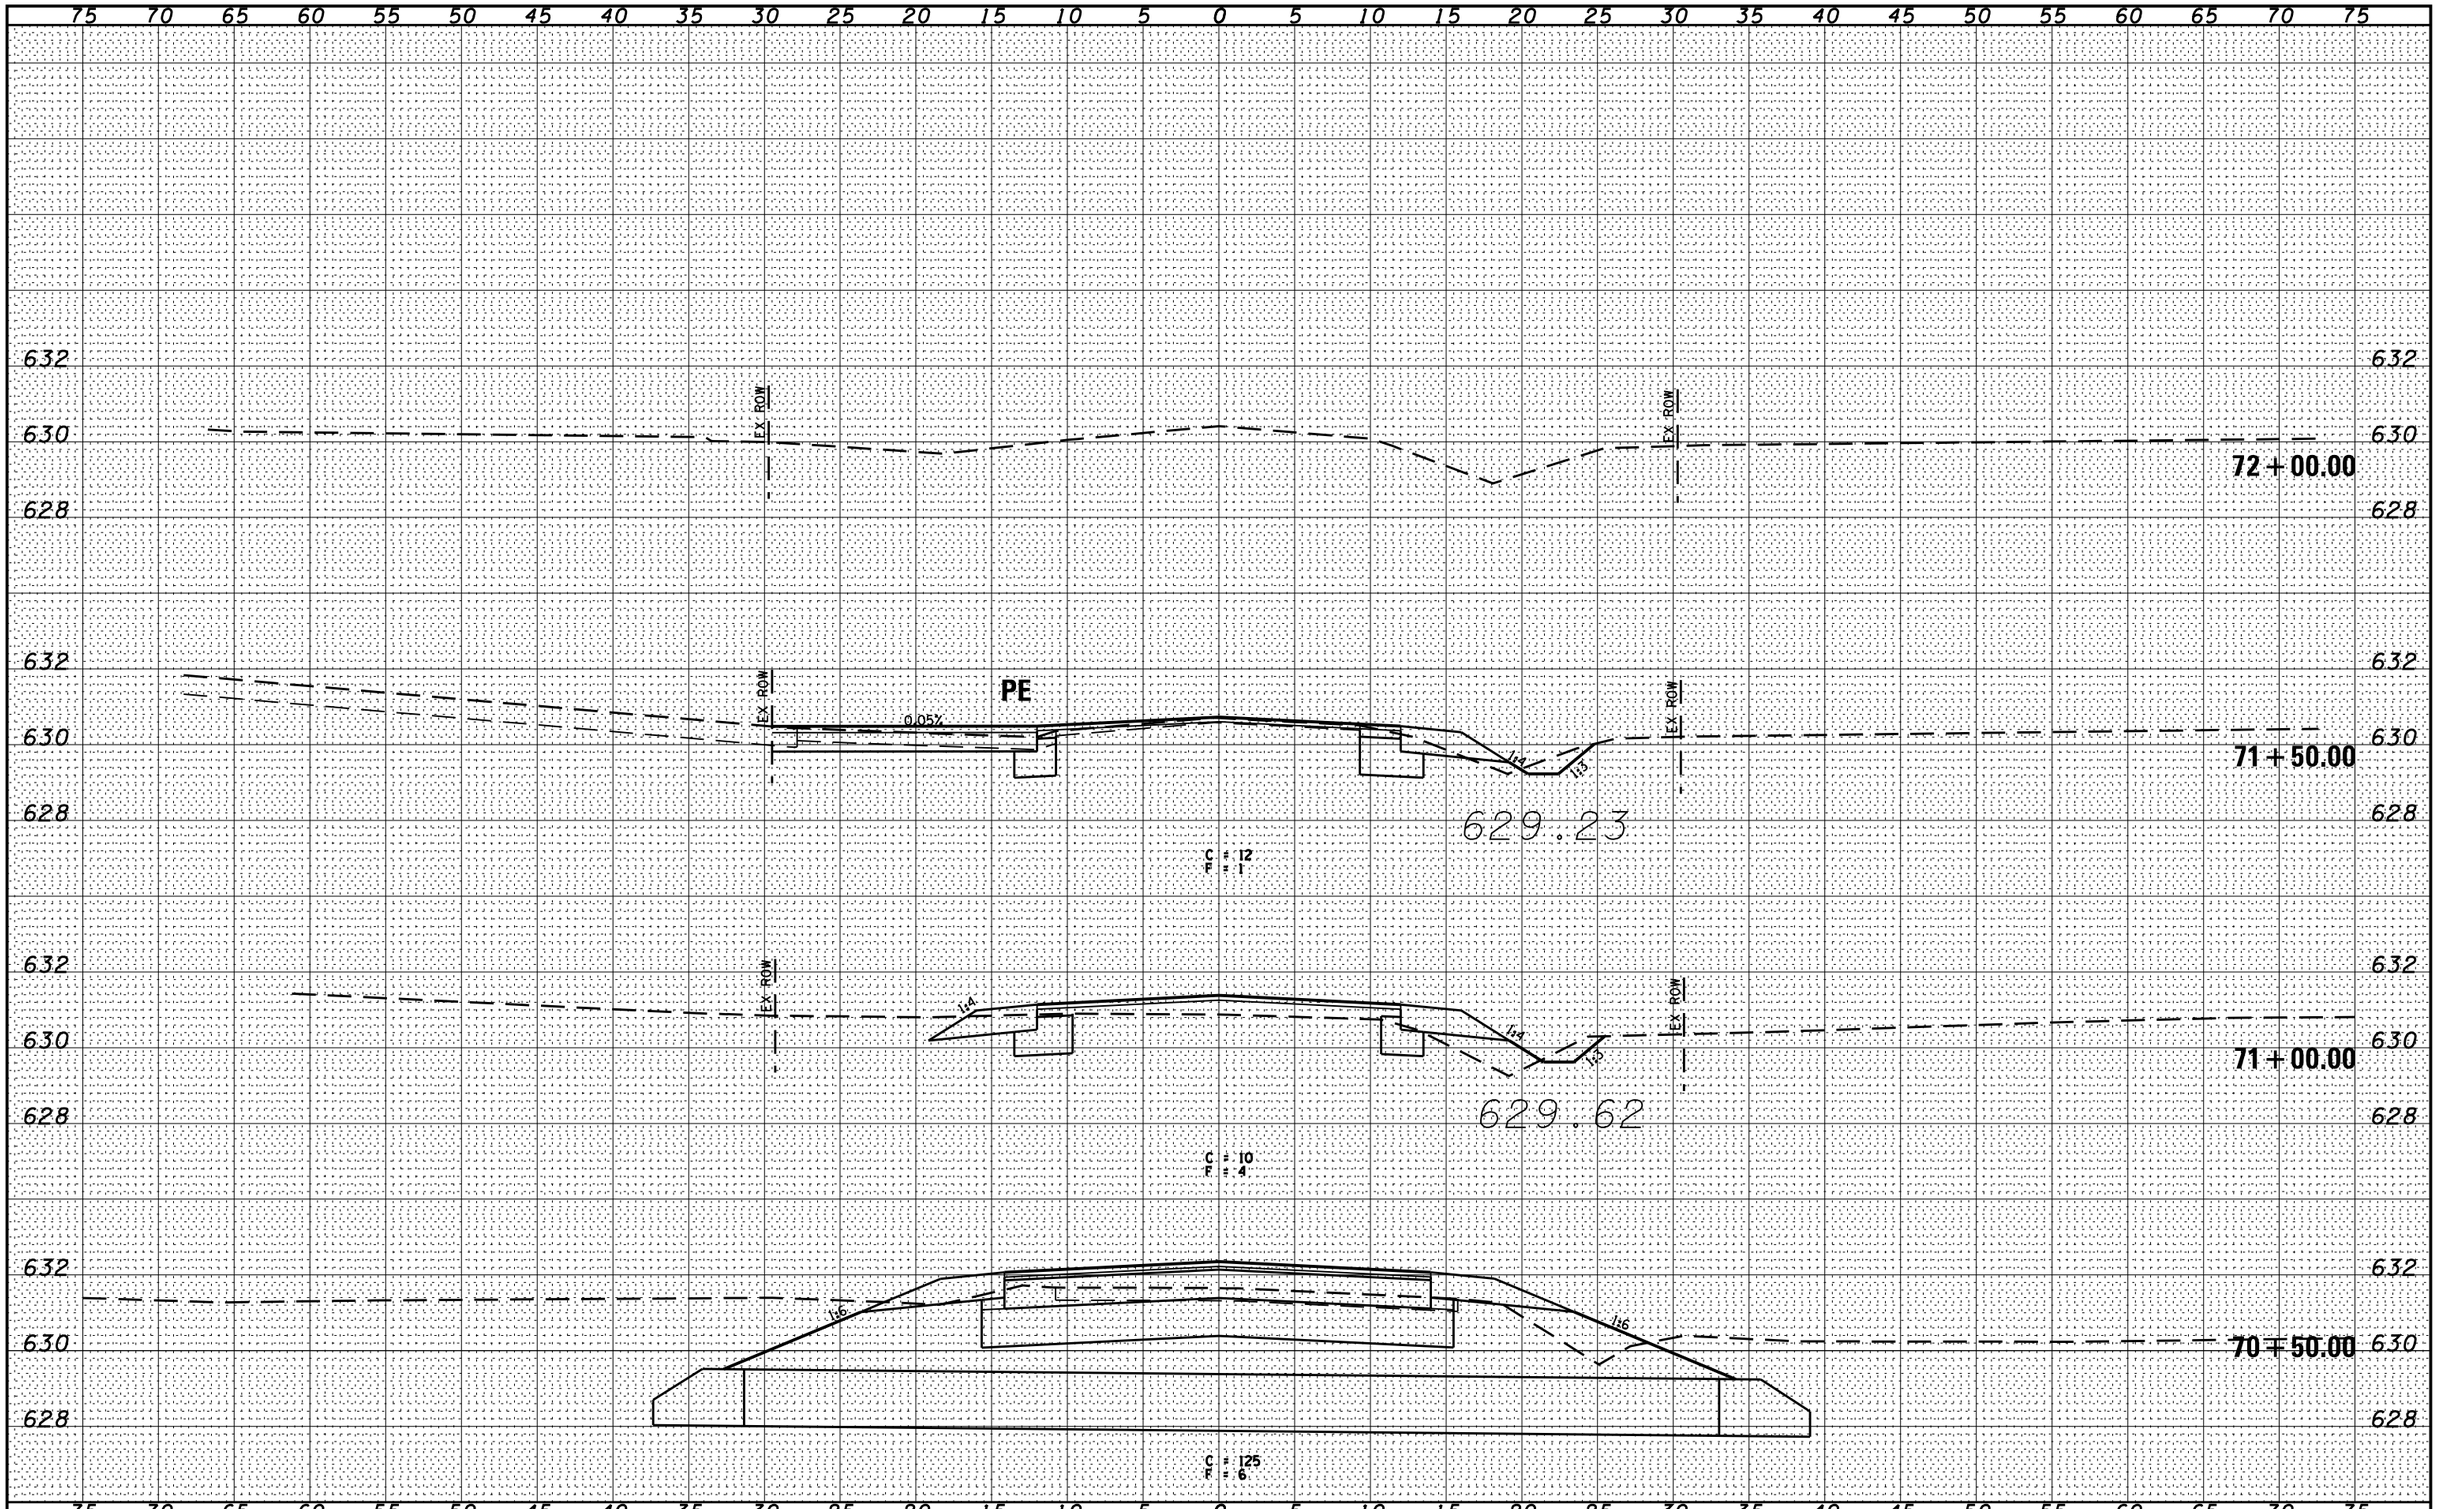

FINAL SURVEY		BY	DATE
NOTE BOOK	SURVEYED		
NO.	PLOTTED		
	TEMPLATE		
	AREAS		
	AREAS CHECKED		

ORIGINAL SURVEY		BY	DATE
NOTE BOOK	SURVEYED	CHAMLIN & ASSOCIATES	01/09
NO.	PLOTTED	LAG	03/09
	TEMPLATE	JKC	03/09
	AREAS	---	03/09
	AREAS CHECKED	---	03/09

FILE NAME = D366905-SHT-XSSHT-MONTRD.DGN	USER NAME = ---	DESIGNED -	REVISED -
		DRAWN - LAG	REVISED -
	PLOT SCALE = 1"=5'	CHECKED - JKC	REVISED -
	PLOT DATE = 07/13	DATE - 07/13	REVISED -

STATE OF ILLINOIS
DEPARTMENT OF TRANSPORTATION

CROSS SECTIONS - MONTEREY DRIVE

SCALE: 1"=5' | SHEET OF SHEETS | STA. 70+50.00 TO STA. 72+00.00

F.A.P. RTE.	SECTION	COUNTY	TOTAL SHEETS	SHEET NO.
41	(11)W&RS-1	KANKAKEE	450	441

CONTRACT NO. 66905

ILLINOIS FED. AID PROJECT