FINAL SURVEY	NOTE BOOK	NO.
SURVEYED	BY	
PLOTTED		
TEMPLATE		
AREAS		
AREAS CHECKED	DATE	

ORIGINAL SURVEY	NOTE BOOK	NO.	BY	DATE
SURVEYED	CHAMLIN & ASSOCIATES			01/09
PLOTTED	LAG			03/09
TEMPLATE	JKC			03/09
AREAS	---			03/09
AREAS CHECKED				03/09

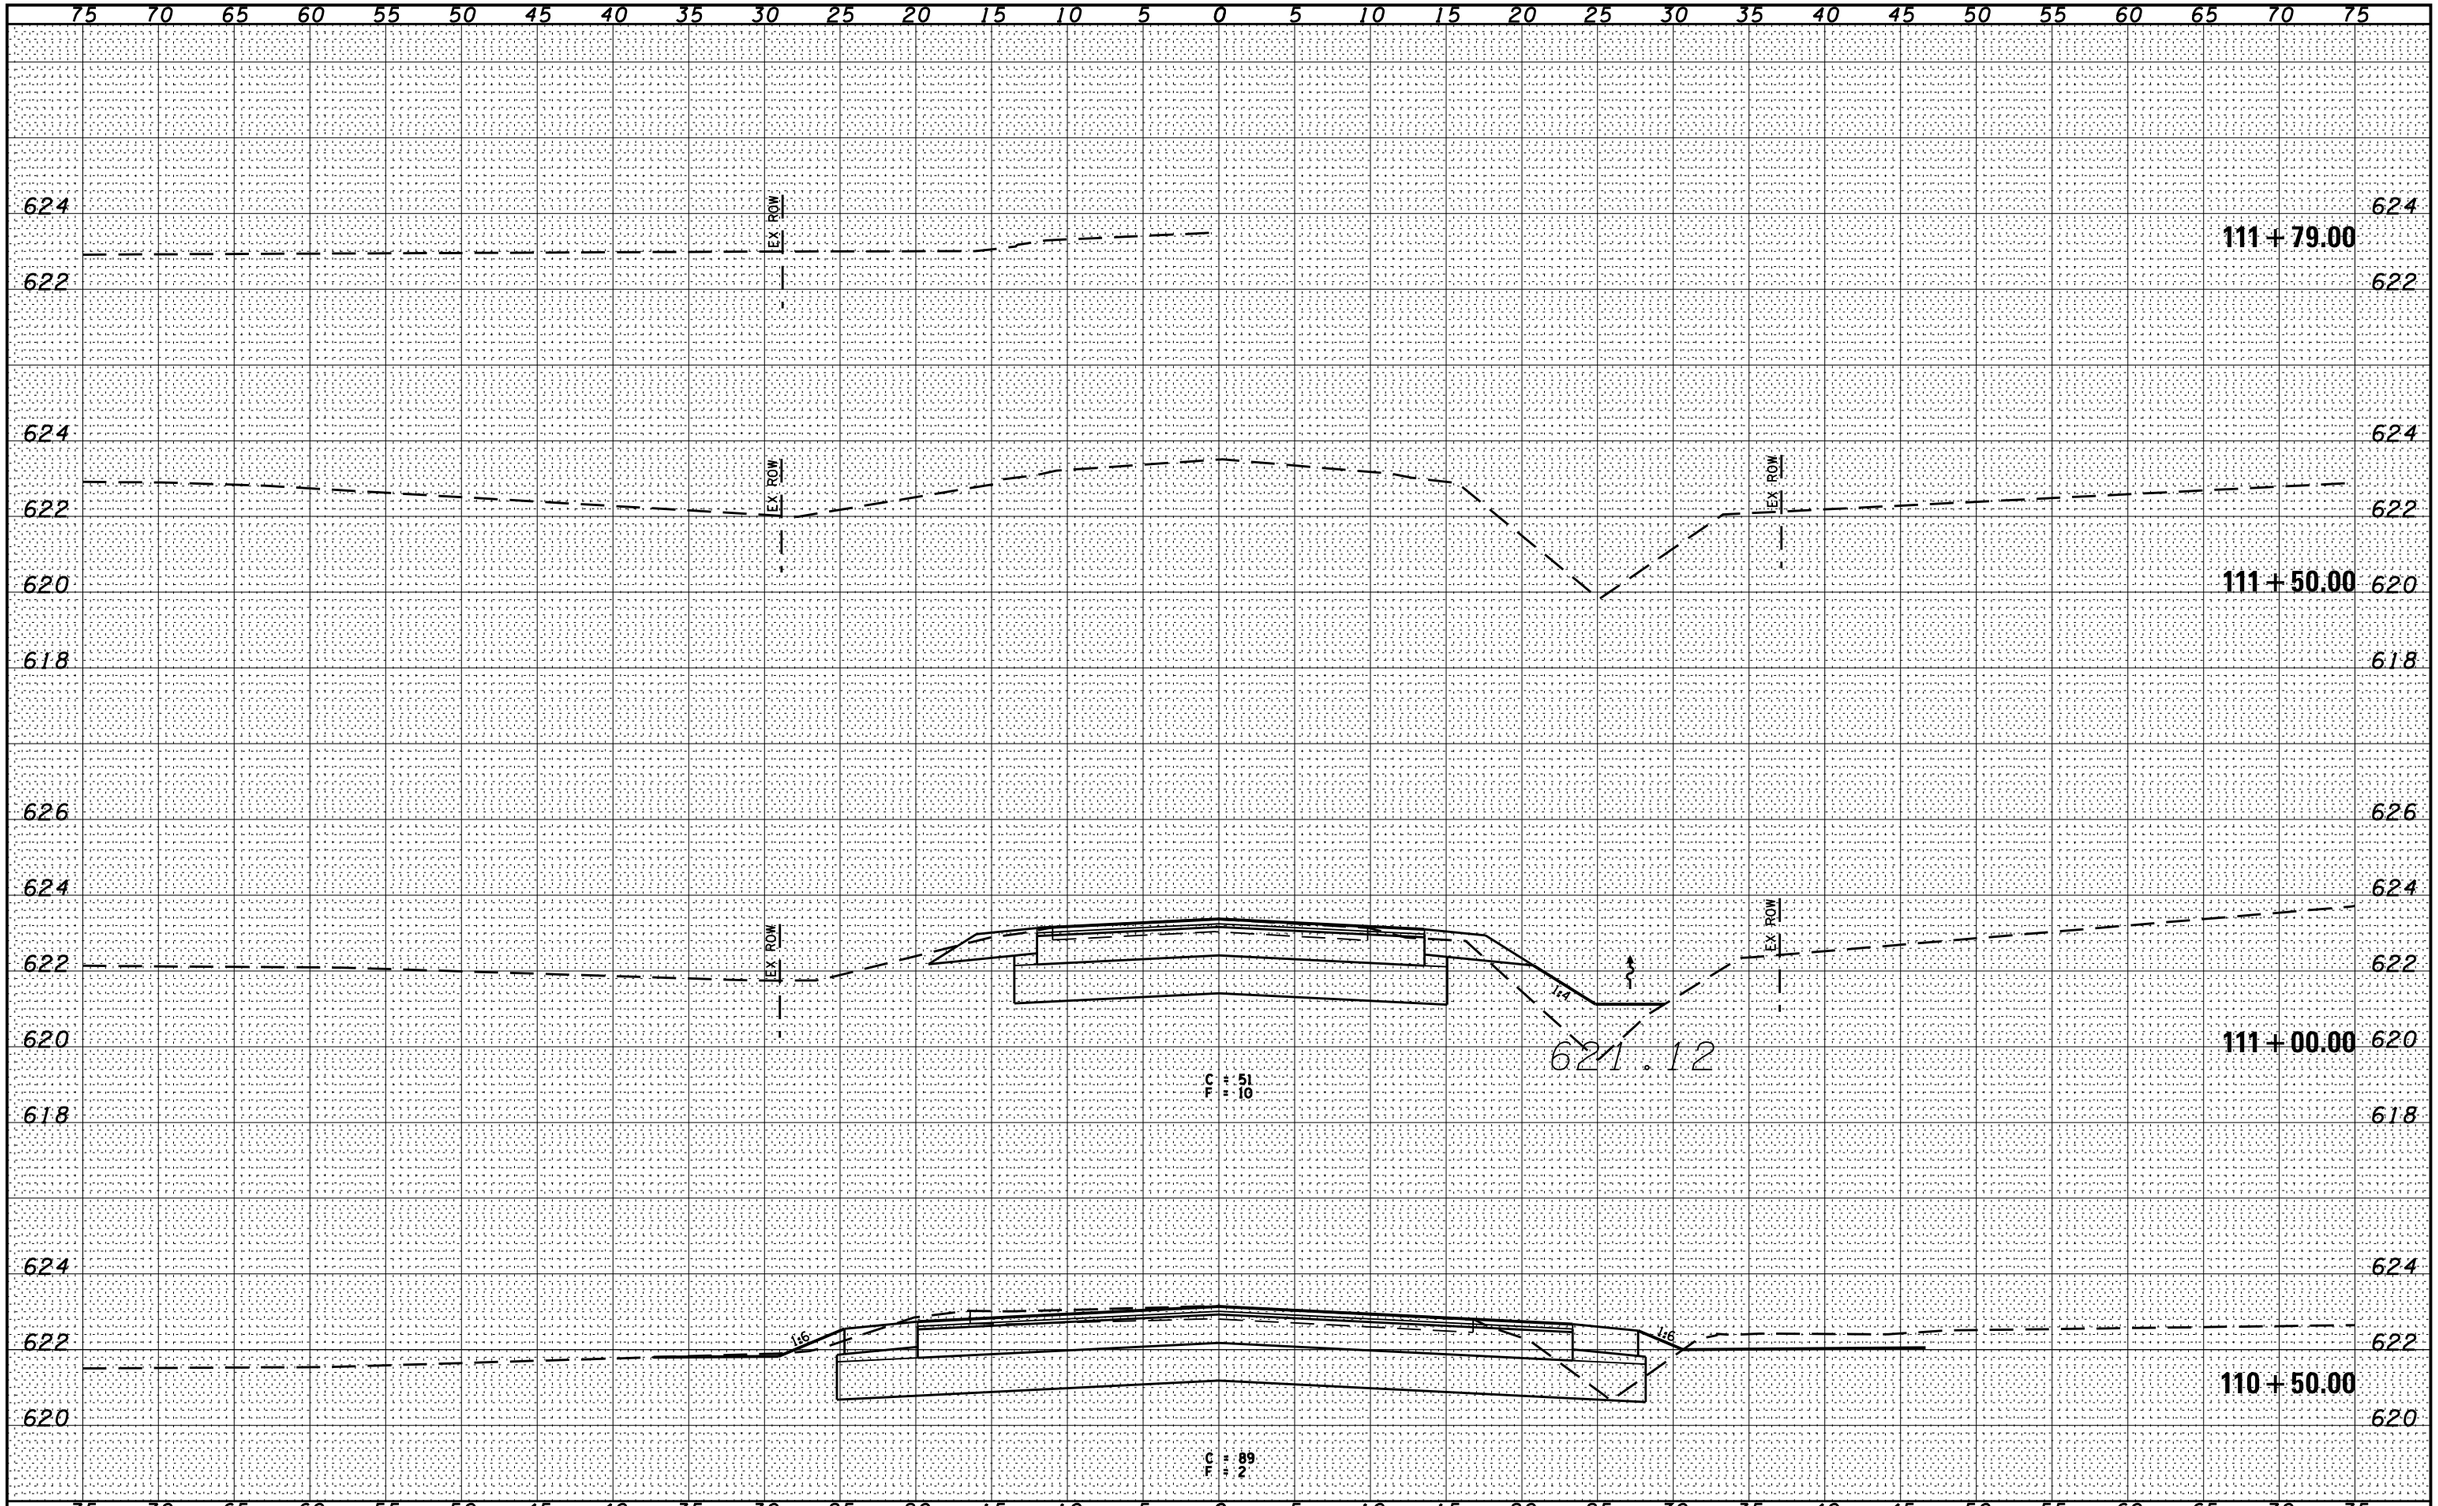

FILE NAME = D366905-SHT-XSSHT-N2750.DGN	USER NAME = ---	DESIGNED -	REVISED -
		DRAWN - LAG	REVISED -
	PLOT SCALE = 1'=5'	CHECKED - JKC	REVISED -
	PLOT DATE = 07/13	DATE - 07/13	REVISED -

STATE OF ILLINOIS
DEPARTMENT OF TRANSPORTATION

CROSS SECTIONS – N2750W ROAD

SCALE: 1"=5' | SHEET OF SHEETS | STA. 110+50.00 TO STA. 111+79.00

F.A.P. RTE.	SECTION	COUNTY	TOTAL SHEETS	SHEET NO.
41	(11)W&RS-1	KANKAKEE	450	448
		CONTRACT NO. 66905		
		ILLINOIS	FED. AID PROJECT	