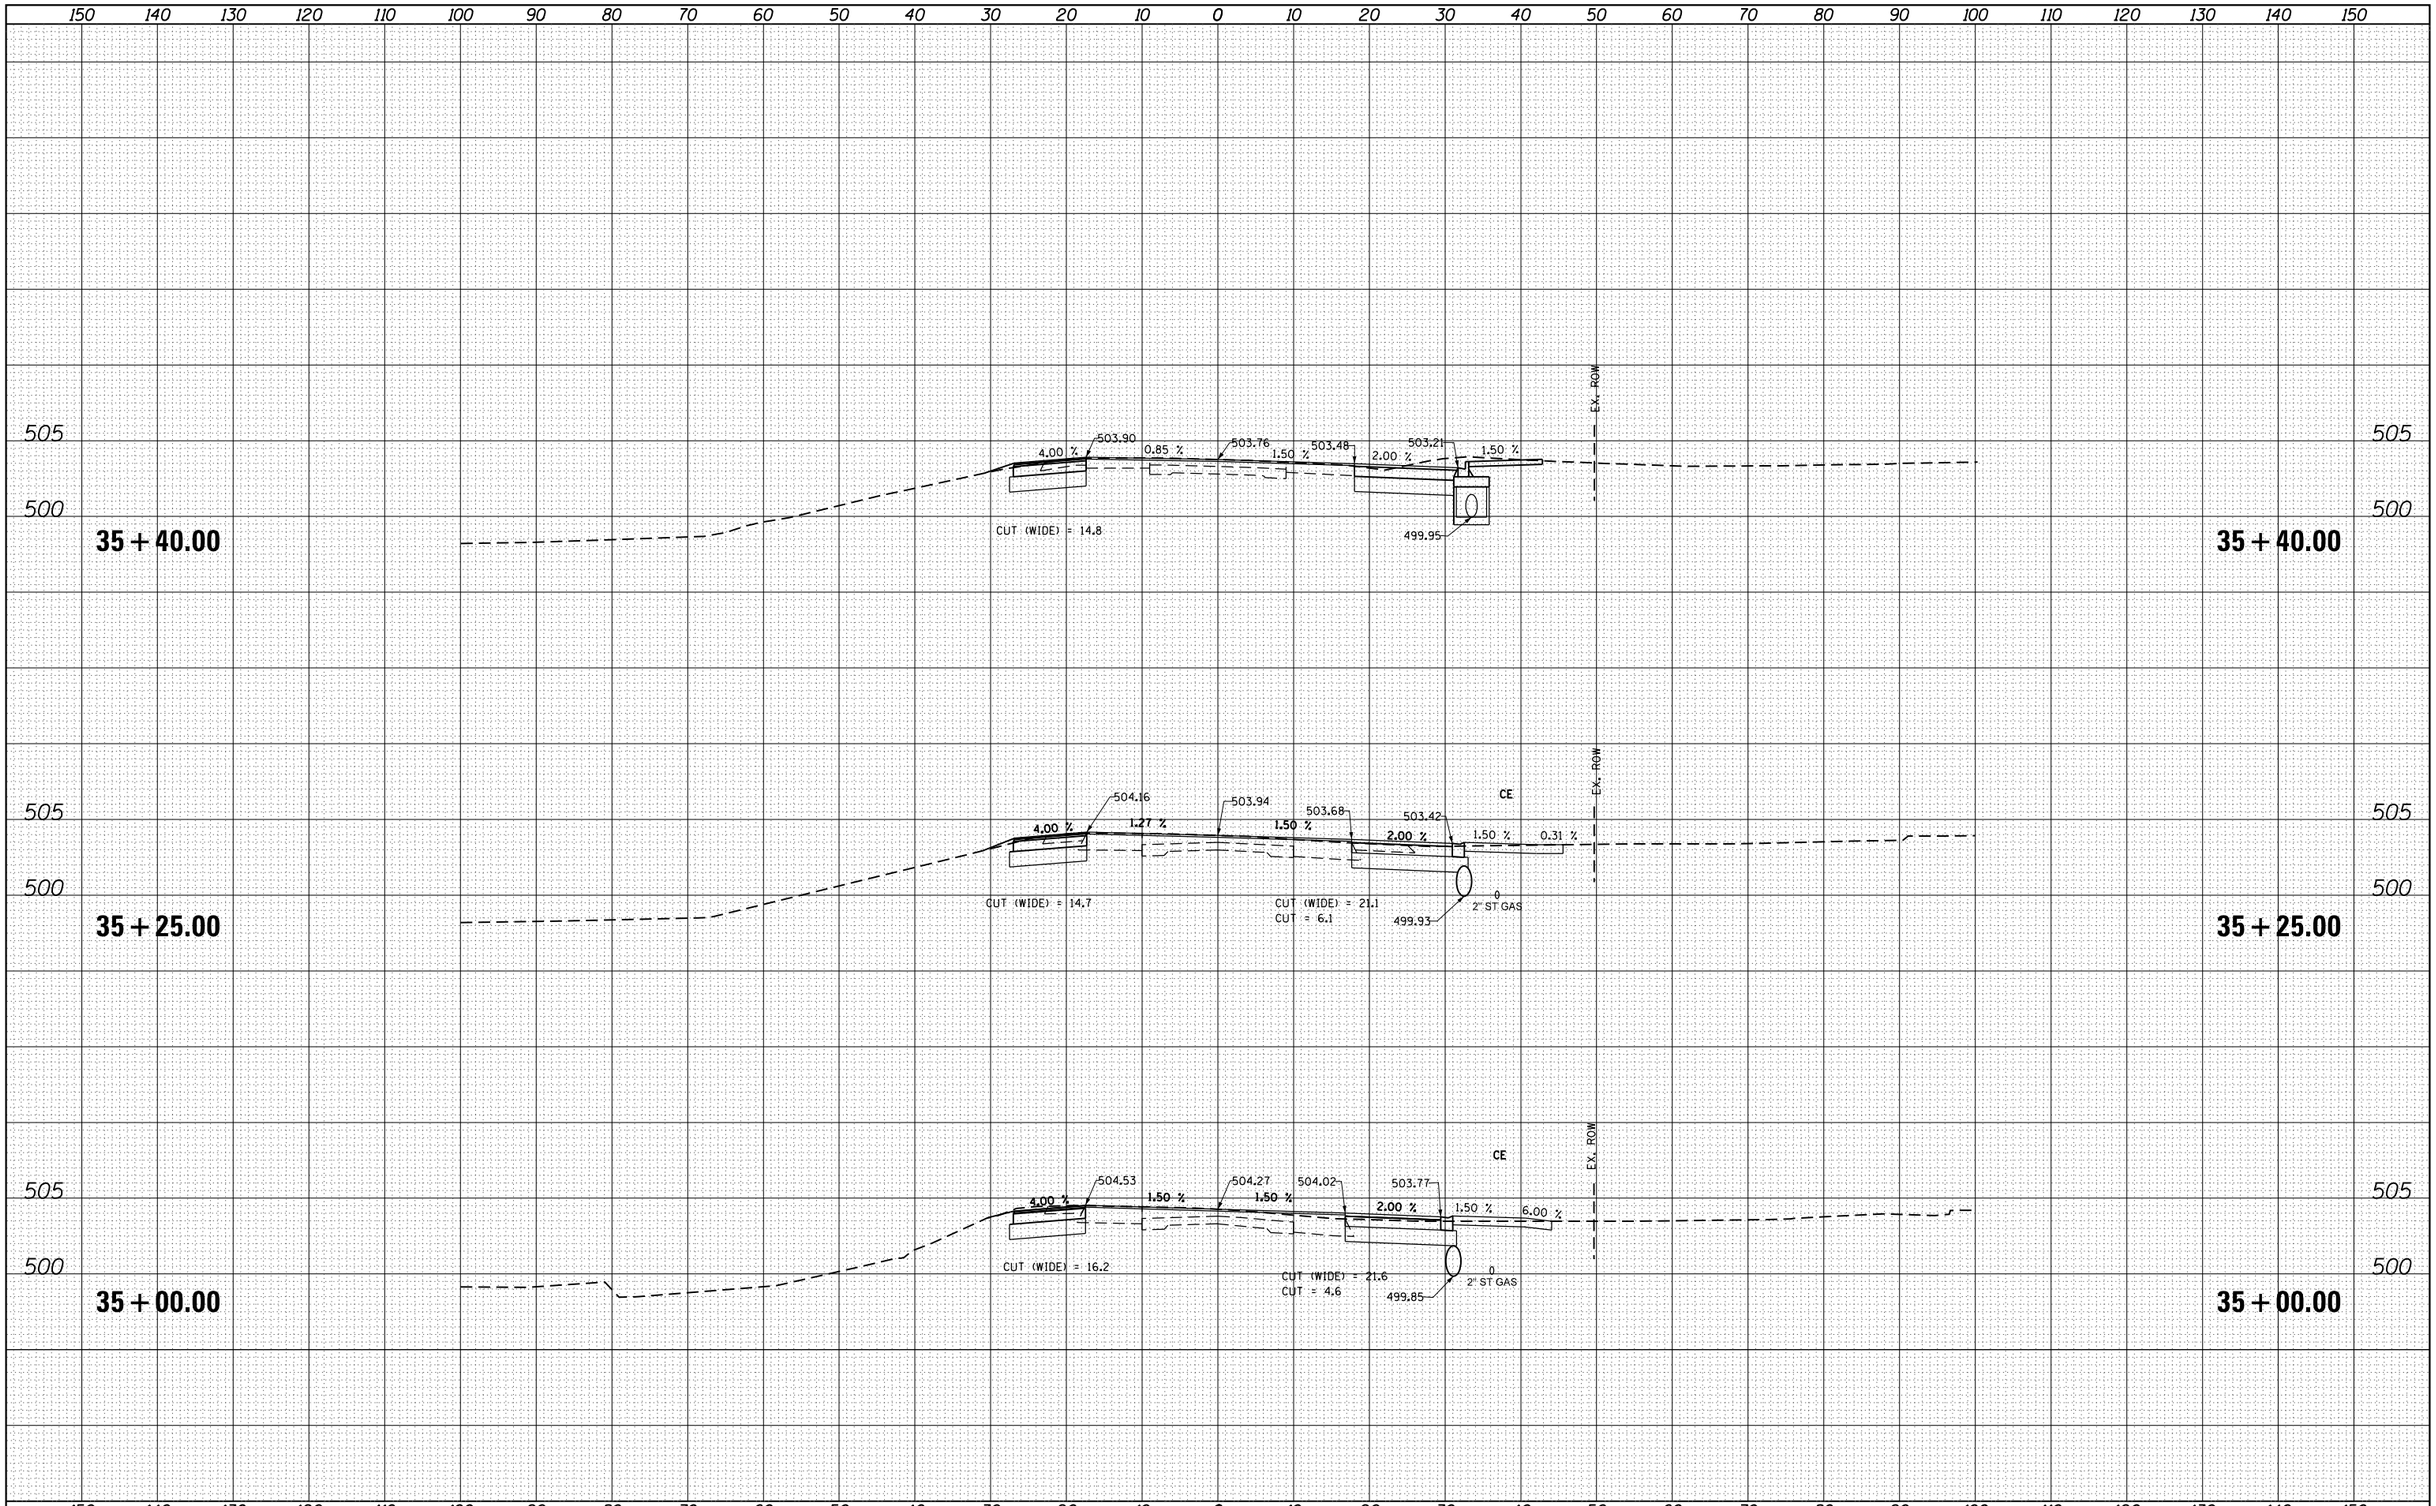

FINAL SURVEY	BY	DATE
SURVEYED		
PLOTTED		
TEMPLATE		
AREAS		
AREAS CHECKED		
NOTE BOOK NO.		

ORIGINAL SURVEY	BY	DATE
SURVEYED		
PLOTTED		
TEMPLATE		
AREAS		
AREAS CHECKED		
NOTE BOOK NO.		

FILE NAME =	USER NAME = aubreygs	DESIGNED -	REVISED -
c:\pw_work\pwidot\aubreygs\d0318675\D468A70-sht-xssht.dgn		DRAWN -	REVISED -
	PLOT SCALE = 20.0000 ' / in.	CHECKED -	REVISED -
Default	PLOT DATE = 10/17/2013	DATE -	REVISED -

STATE OF ILLINOIS
DEPARTMENT OF TRANSPORTATION

IL 8 – FARMINGTON RD CROSS SECTIONS

SCALE: | SHEET OF SHEETS | STA. 35+00.00 TO STA. 35+40.00

F.A.U. RTE.	SECTION	COUNTY	TOTAL SHEETS	SHEET NO.
6658	1ON	PEORIA	120	92

CONTRACT NO. 68A70

ILLINOIS FED. AID PROJECT