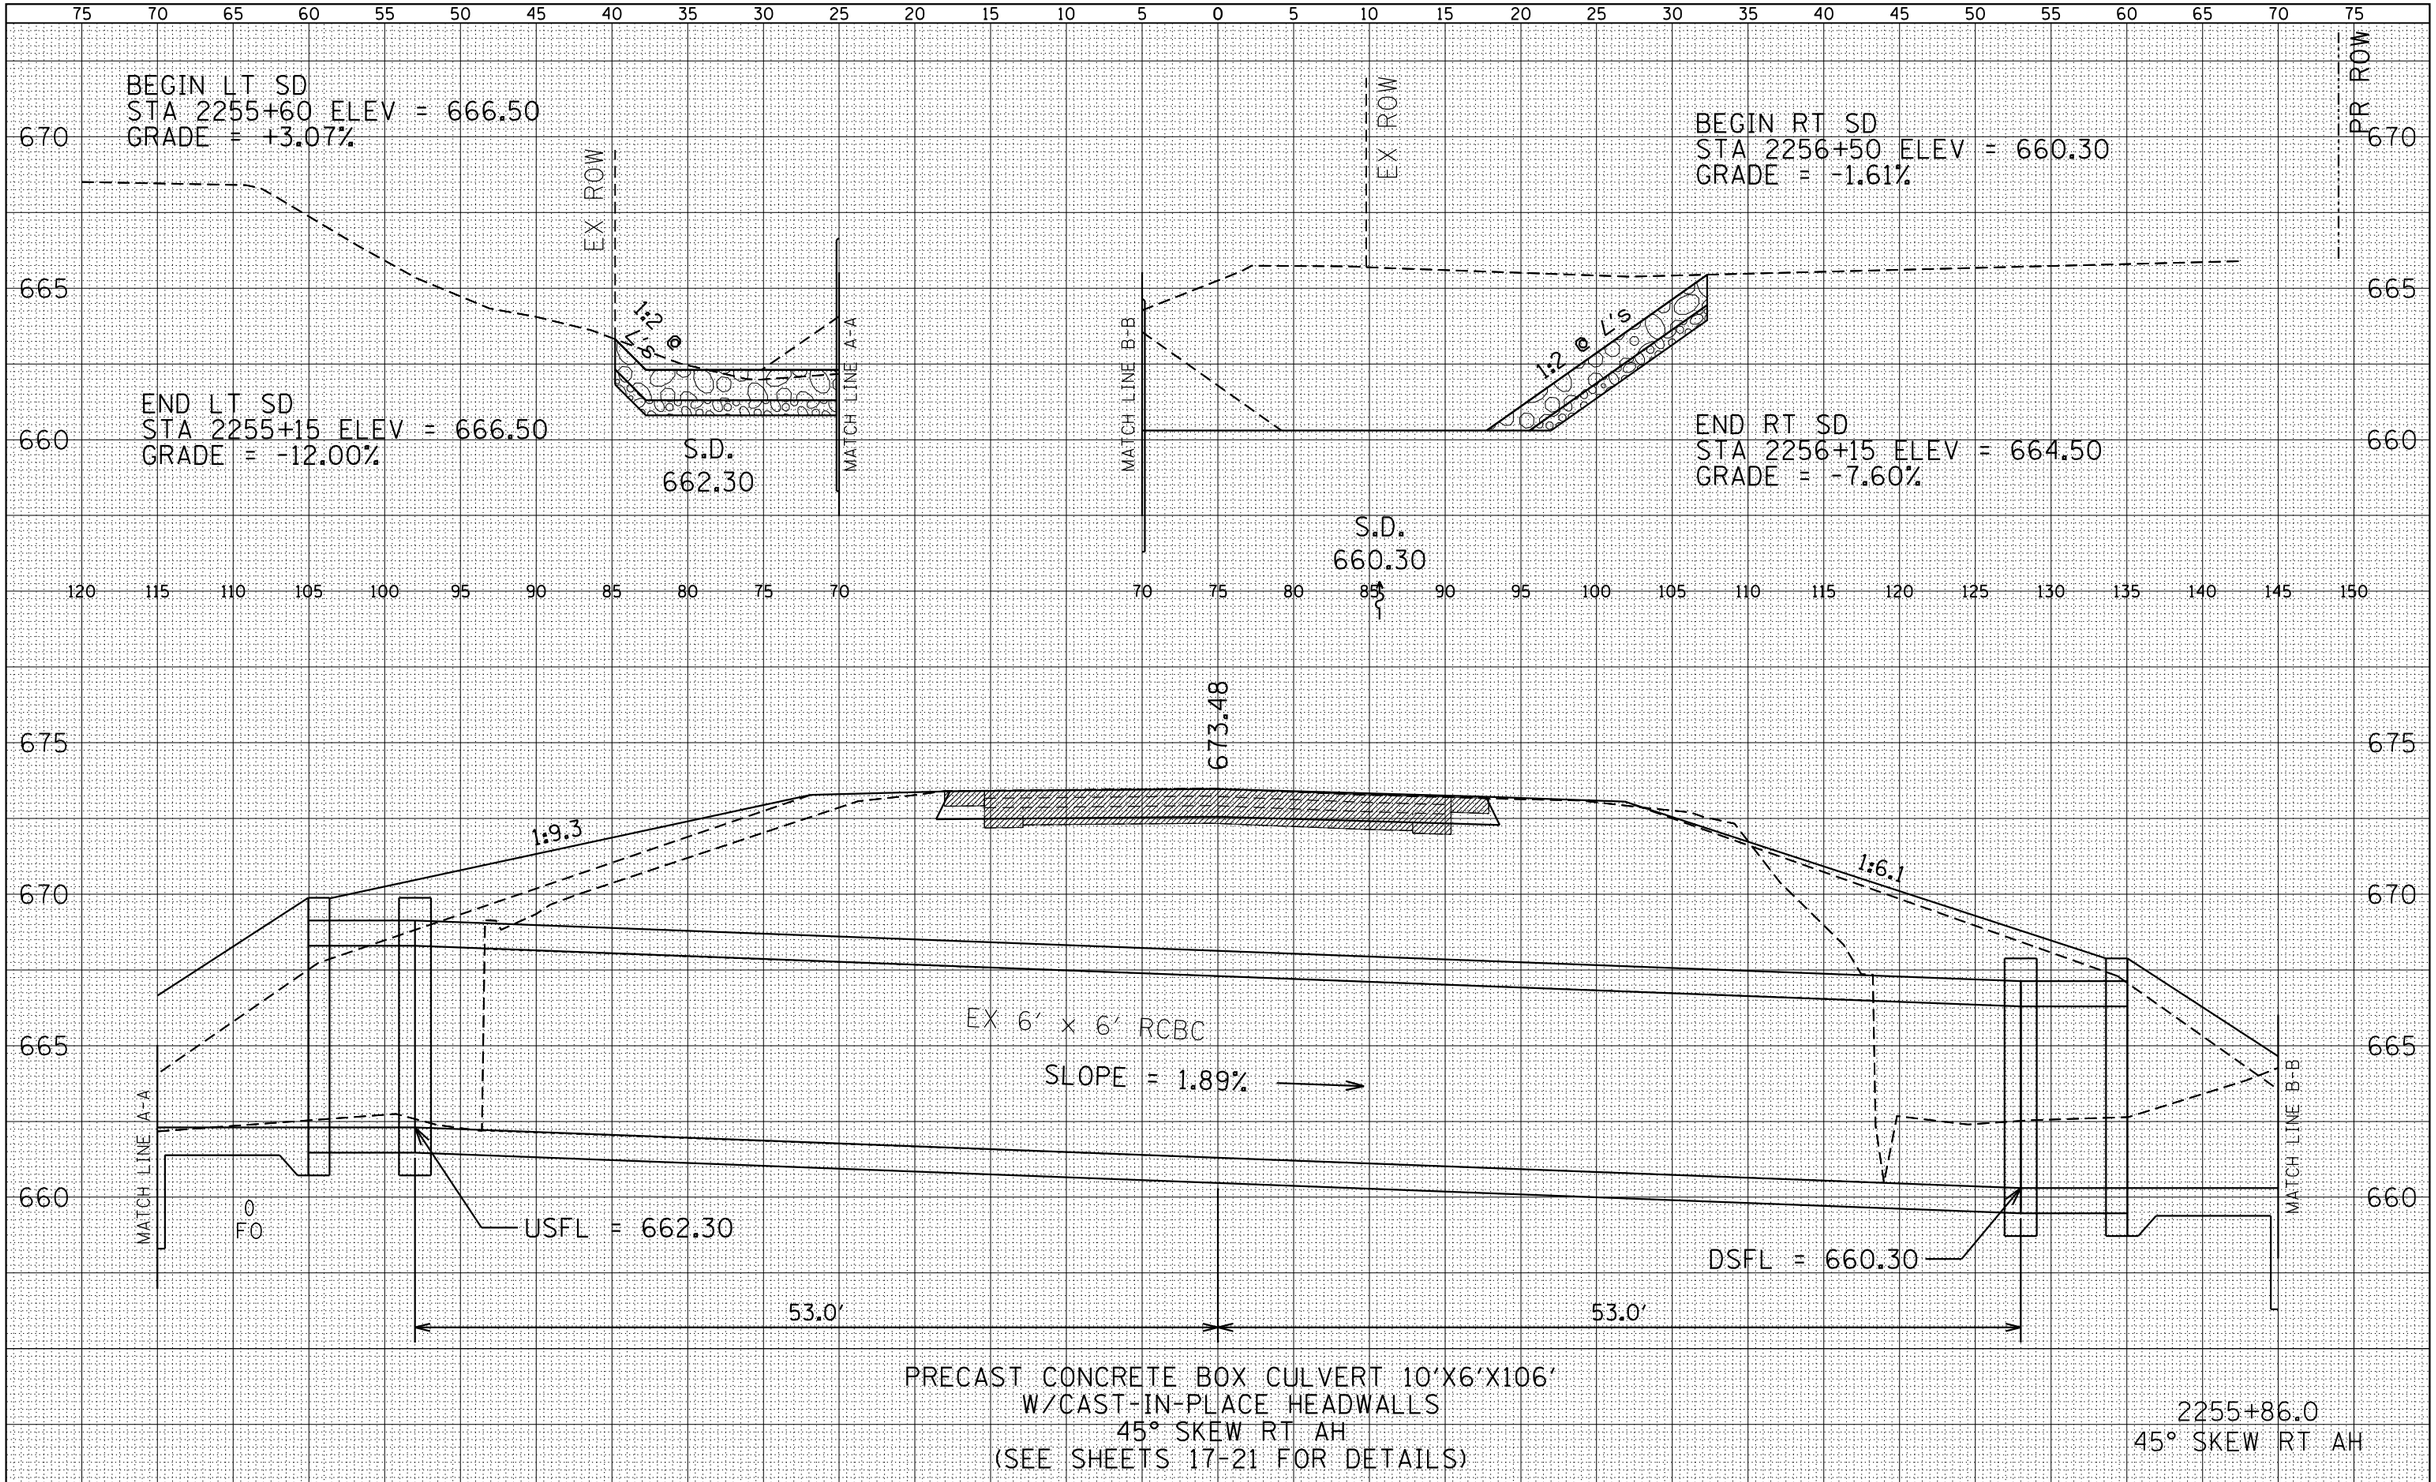

FINAL SURVEY		BY	DATE
NOTE BOOK	SURVEYED		
	PLOTTED		
	TEMPLATE		
	AREAS		
NO.	AREAS CHECKED		

ORIGINAL SURVEY		BY	DATE
NOTE BOOK	SURVEYED		
	PLOTTED		
	TEMPLATE		
	AREAS		
NO.	AREAS CHECKED		

FILE NAME =	USER NAME = seb	DESIGNED -	REVISED - EBB 10/28/13
Q:\08files\080224\WD 1 - US 24 over Frazier Creek - Structure Plans\SN 001-7098 & SN 001-7099\Cross Sheets\D672C12-sht-XS.dgn		DRAWN -	REVISED -
	PLOT SCALE = 10.0000 ' / in.	CHECKED -	REVISED -
	PLOT DATE = 10/29/2013	DATE -	REVISED -

STATE OF ILLINOIS
DEPARTMENT OF TRANSPORTATION

CROSS SECTIONS

SCALE: 1"=5'H 1"=2.5'V | SHEET NO. 3 OF 14 SHEETS | STA. 2255+86 TO STA. 2255+86

F.A.P RTE.	SECTION	COUNTY	TOTAL SHEETS	SHEET NO.
63	(1)CR-1, (2)CR	ADAMS	43	32
		CONTRACT NO. 72C12		

FED. ROAD DIST. NO. 6 | ILLINOIS | FED. AID PROJECT