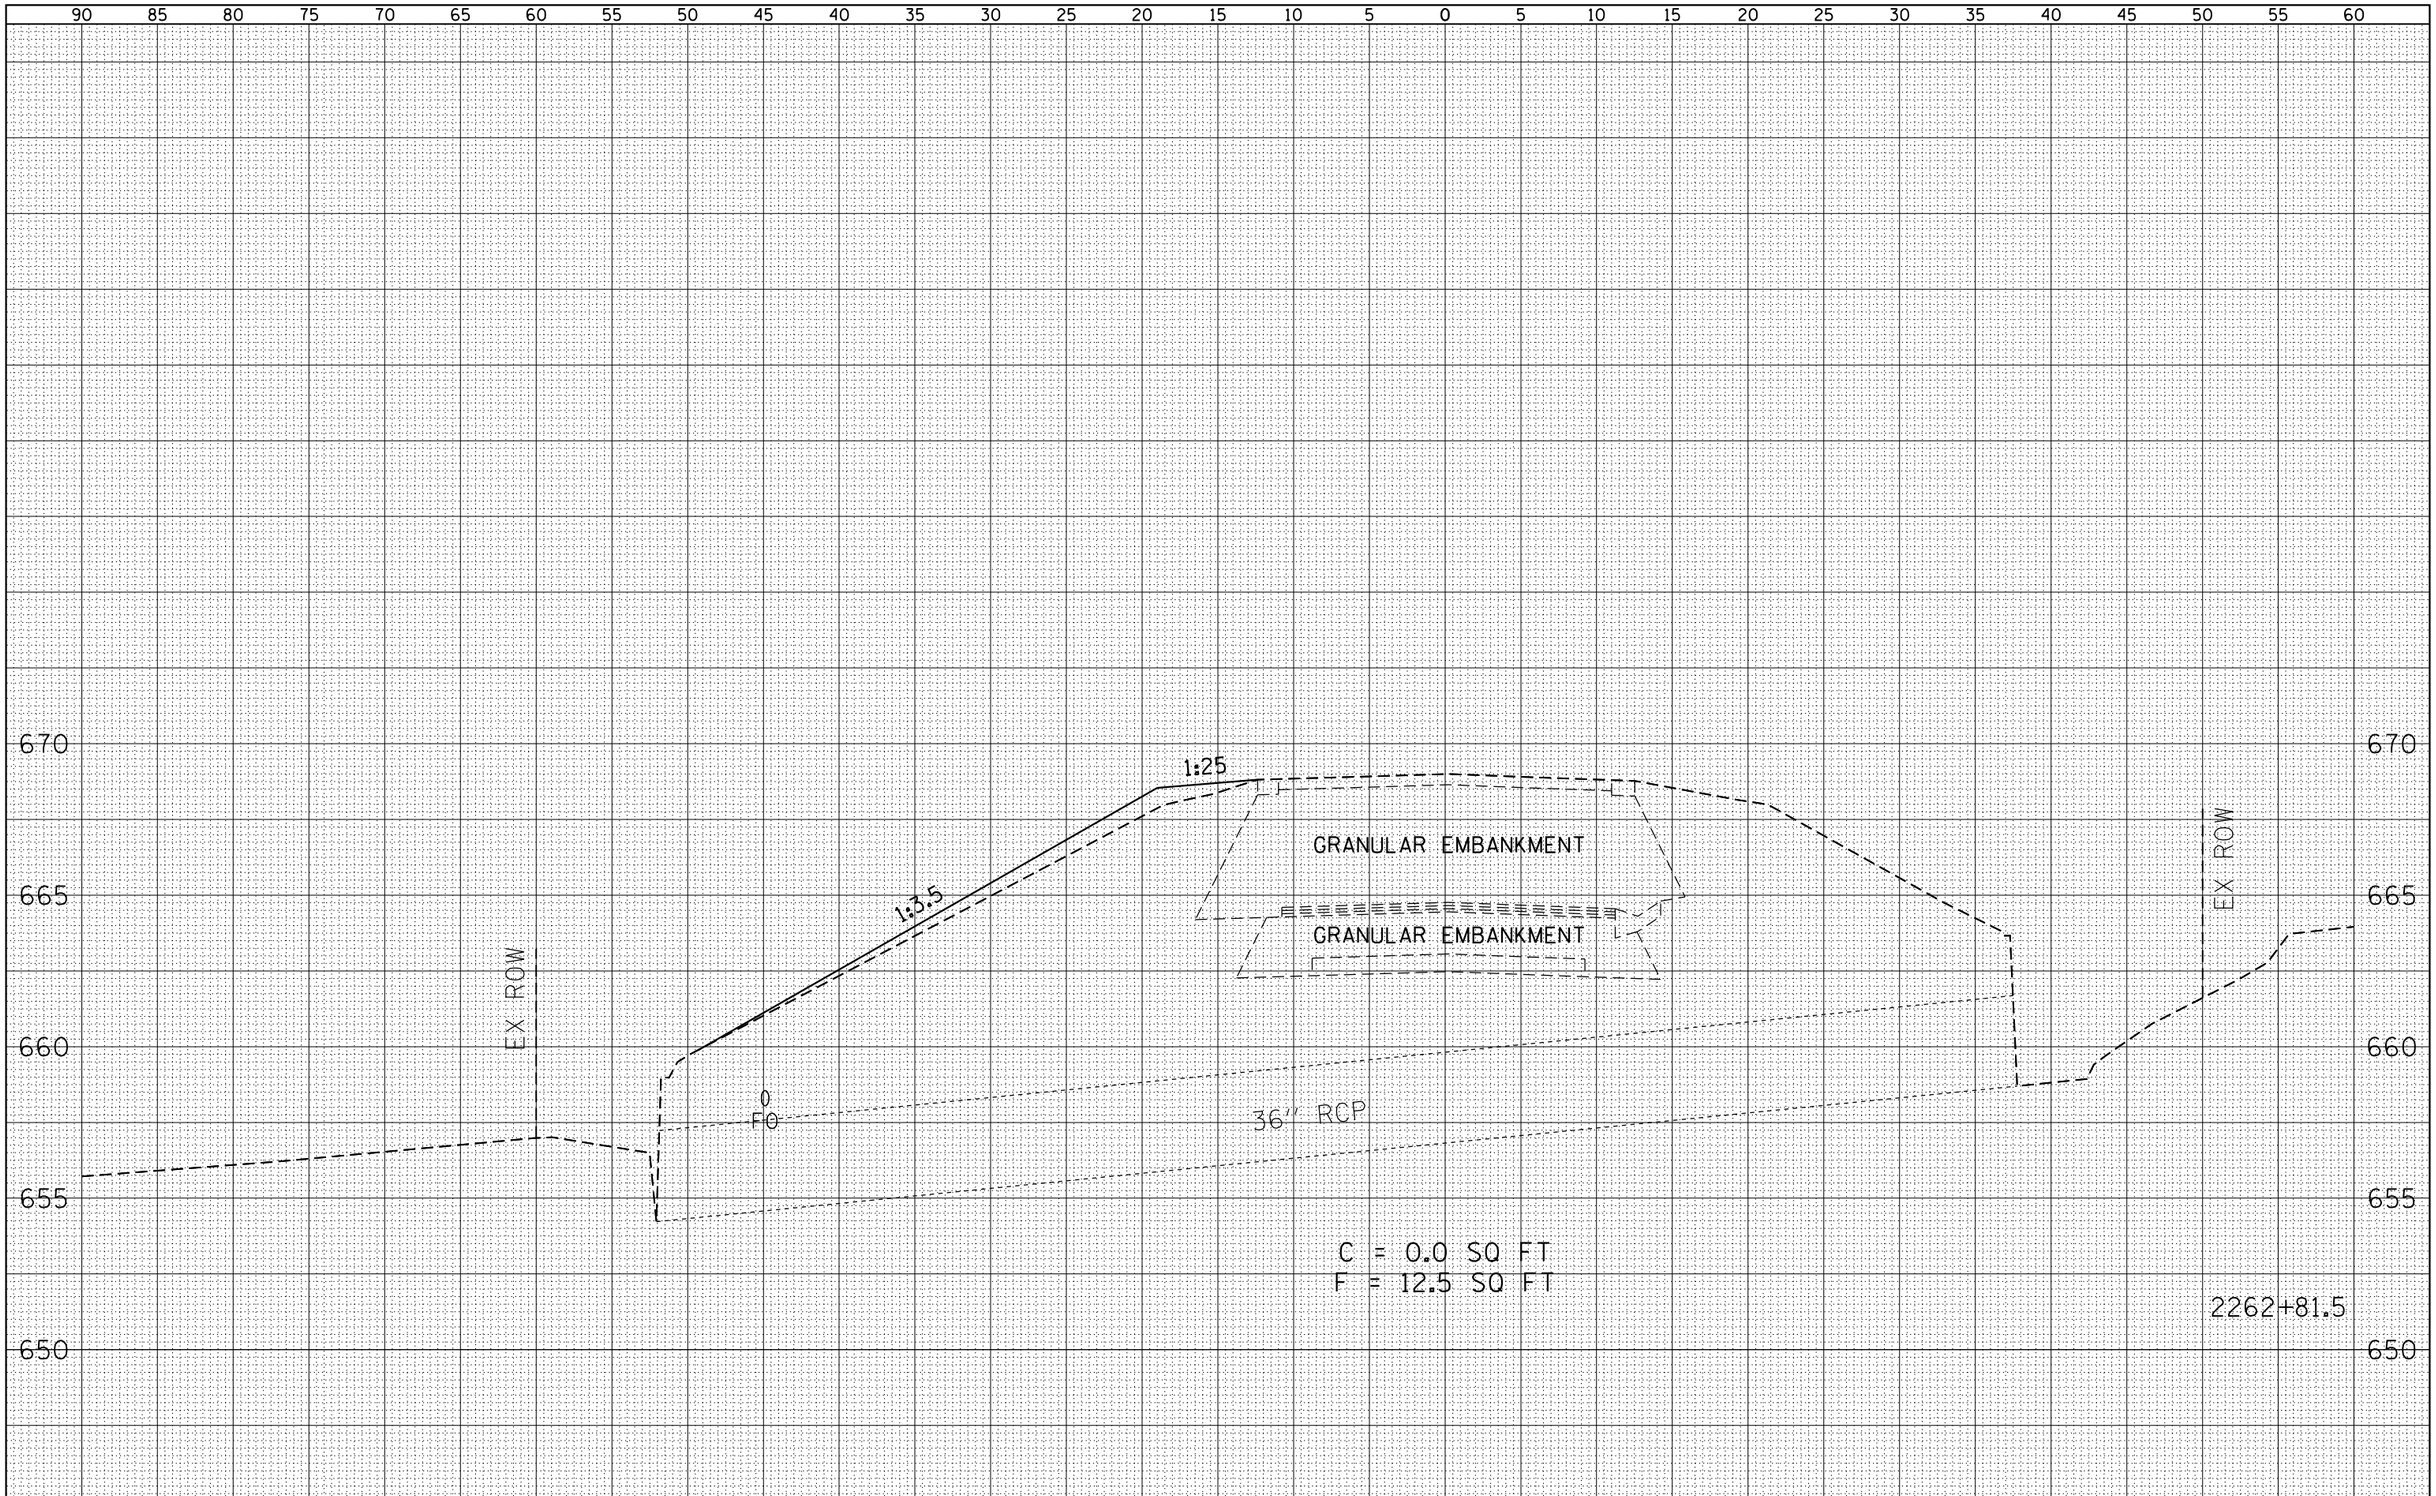

FINAL SURVEY	BY	DATE
SURVEYED		
PLOTTED		
TEMPLATE		
AREAS		
AREAS CHECKED		
NOTE BOOK NO.		

ORIGINAL SURVEY	BY	DATE
SURVEYED		
PLOTTED		
TEMPLATE		
AREAS		
AREAS CHECKED		
NOTE BOOK NO.		

FILE NAME =	USER NAME = seb	DESIGNED -	REVISED -
Q:\08files\080224\WO 1 - US 24 over Frazier Creek - Structure Plans\SN 001-7098 & SN 001-7099\Cross Sheets\D672C12-sht-XS.dgn		DRAWN -	REVISED -
	PLOT SCALE = 10.0000 ' / in.	CHECKED -	REVISED -
	PLOT DATE = 10/29/2013	DATE -	REVISED -

STATE OF ILLINOIS
DEPARTMENT OF TRANSPORTATION

CROSS SECTIONS

SCALE: 1"=5'H 1"=2.5'V | SHEET NO. 13 OF 14 SHEETS | STA. 2262+81 TO STA. 2262+81

F.A.P RTE.	SECTION	COUNTY	TOTAL SHEETS	SHEET NO.
63	(1)CR-1, (2)CR	ADAMS	43	42

CONTRACT NO. 72C12

FED. ROAD DIST. NO. 6 | ILLINOIS | FED. AID PROJECT