FINAL SURVEY	SURVEYED	BY	DATE
NOTE BOOK	PLOTTED		
NO.	CROSS SECTIONED		
	AREAS		
	AREAS CHECKED		

ORIGINAL SURVEY	SURVEYED	BY	DATE
NOTE BOOK	PLOTTED		
NO.	CROSS SECTIONED		
	AREAS		
	AREAS CHECKED		

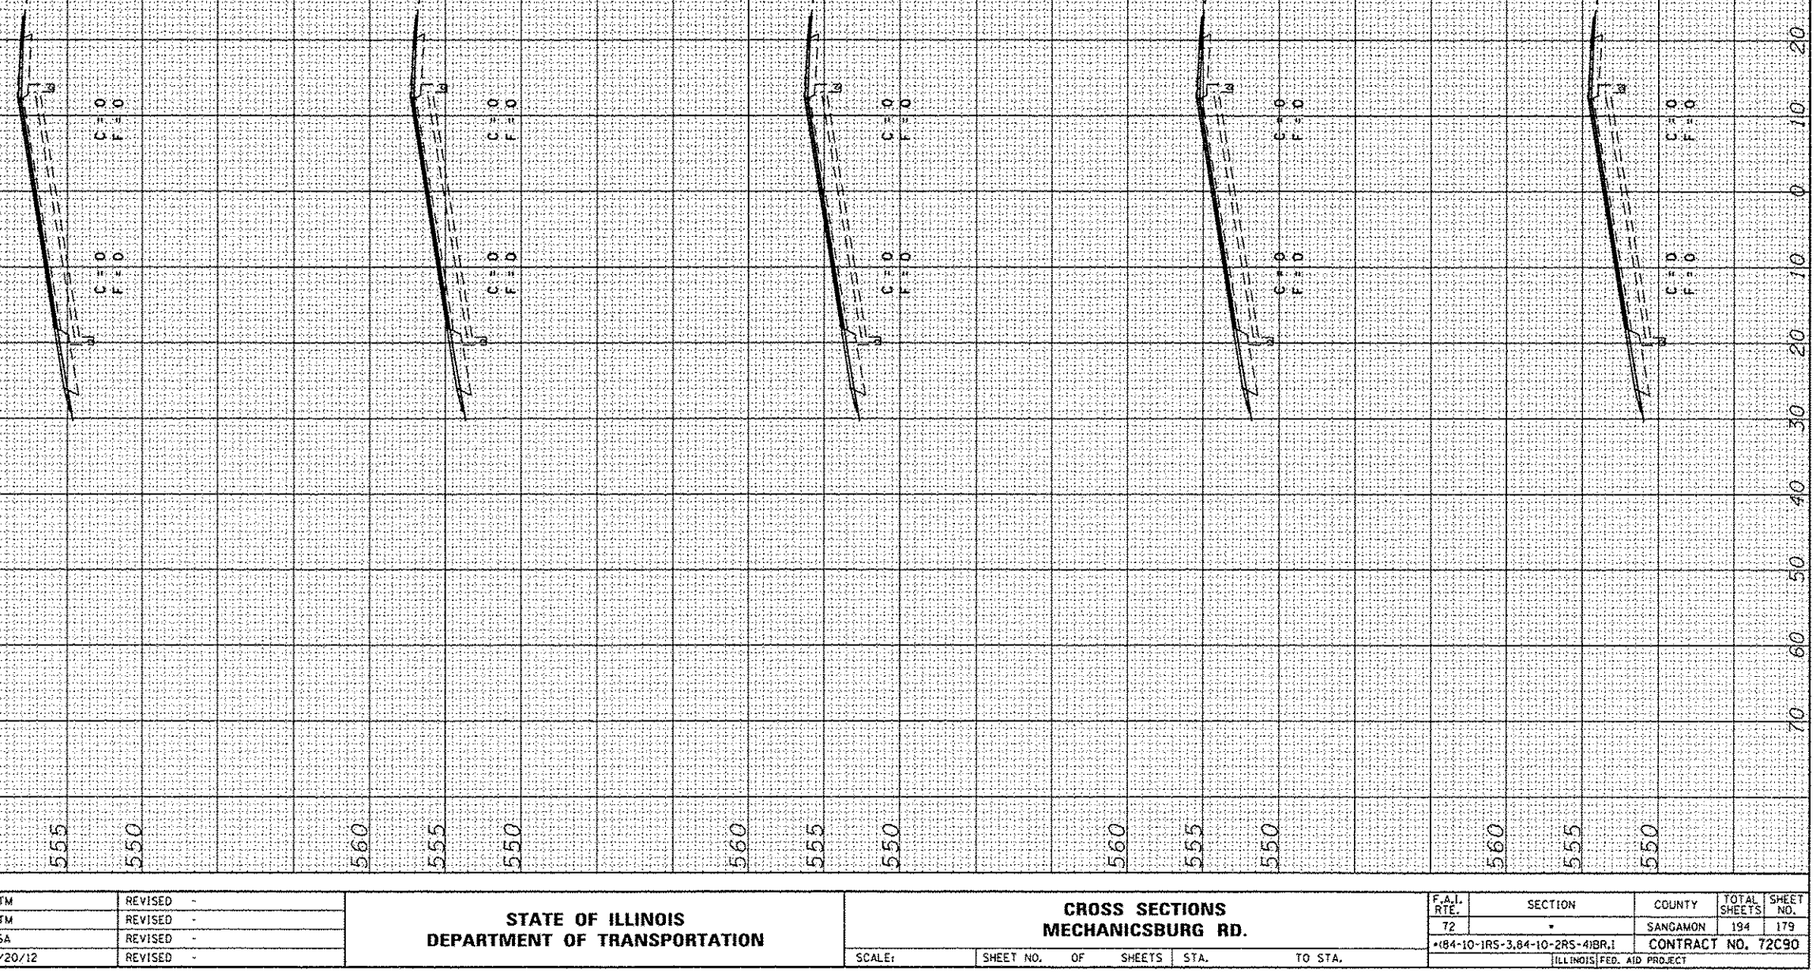

FILE NAME =	USER NAME = sparksgv	DESIGNED - BTM	REVISED -
c:\pw_work\pwidot\sparksgv\d0368033\D672C90_sht_xs ch12.dgn		DRAWN - BTM	REVISED -
	PLOT SCALE = 20.0000 ' / in.	CHECKED - JSA	REVISED -
	PLOT DATE = Sep-06-2013 10:49:01AM	DATE - 9/20/12	REVISED -

STATE OF ILLINOIS
DEPARTMENT OF TRANSPORTATION

CROSS SECTIONS
MECHANICSBURG RD.

SCALE: | SHEET NO. OF SHEETS | STA. | TO STA.

F.A.I. RTE.	SECTION	COUNTY	TOTAL SHEETS	SHEET NO.
72	*	SANGAMON	194	179
*(84-10-1RS-3,84-10-2RS-4)BR,I		CONTRACT NO. 72C90		
	ILLINOIS FED. AID PROJECT			