FINAL SURVEY		BY	DATE
NOTE BOOK	SURVEYED		
NO.	PLOTTED		
	TEMPLATE		
	AREAS		
	AREAS CHECKED		

ORIGINAL SURVEY		BY	DATE
NOTE BOOK	SURVEYED		
NO.	PLOTTED		
	TEMPLATE		
	AREAS		
	AREAS CHECKED		

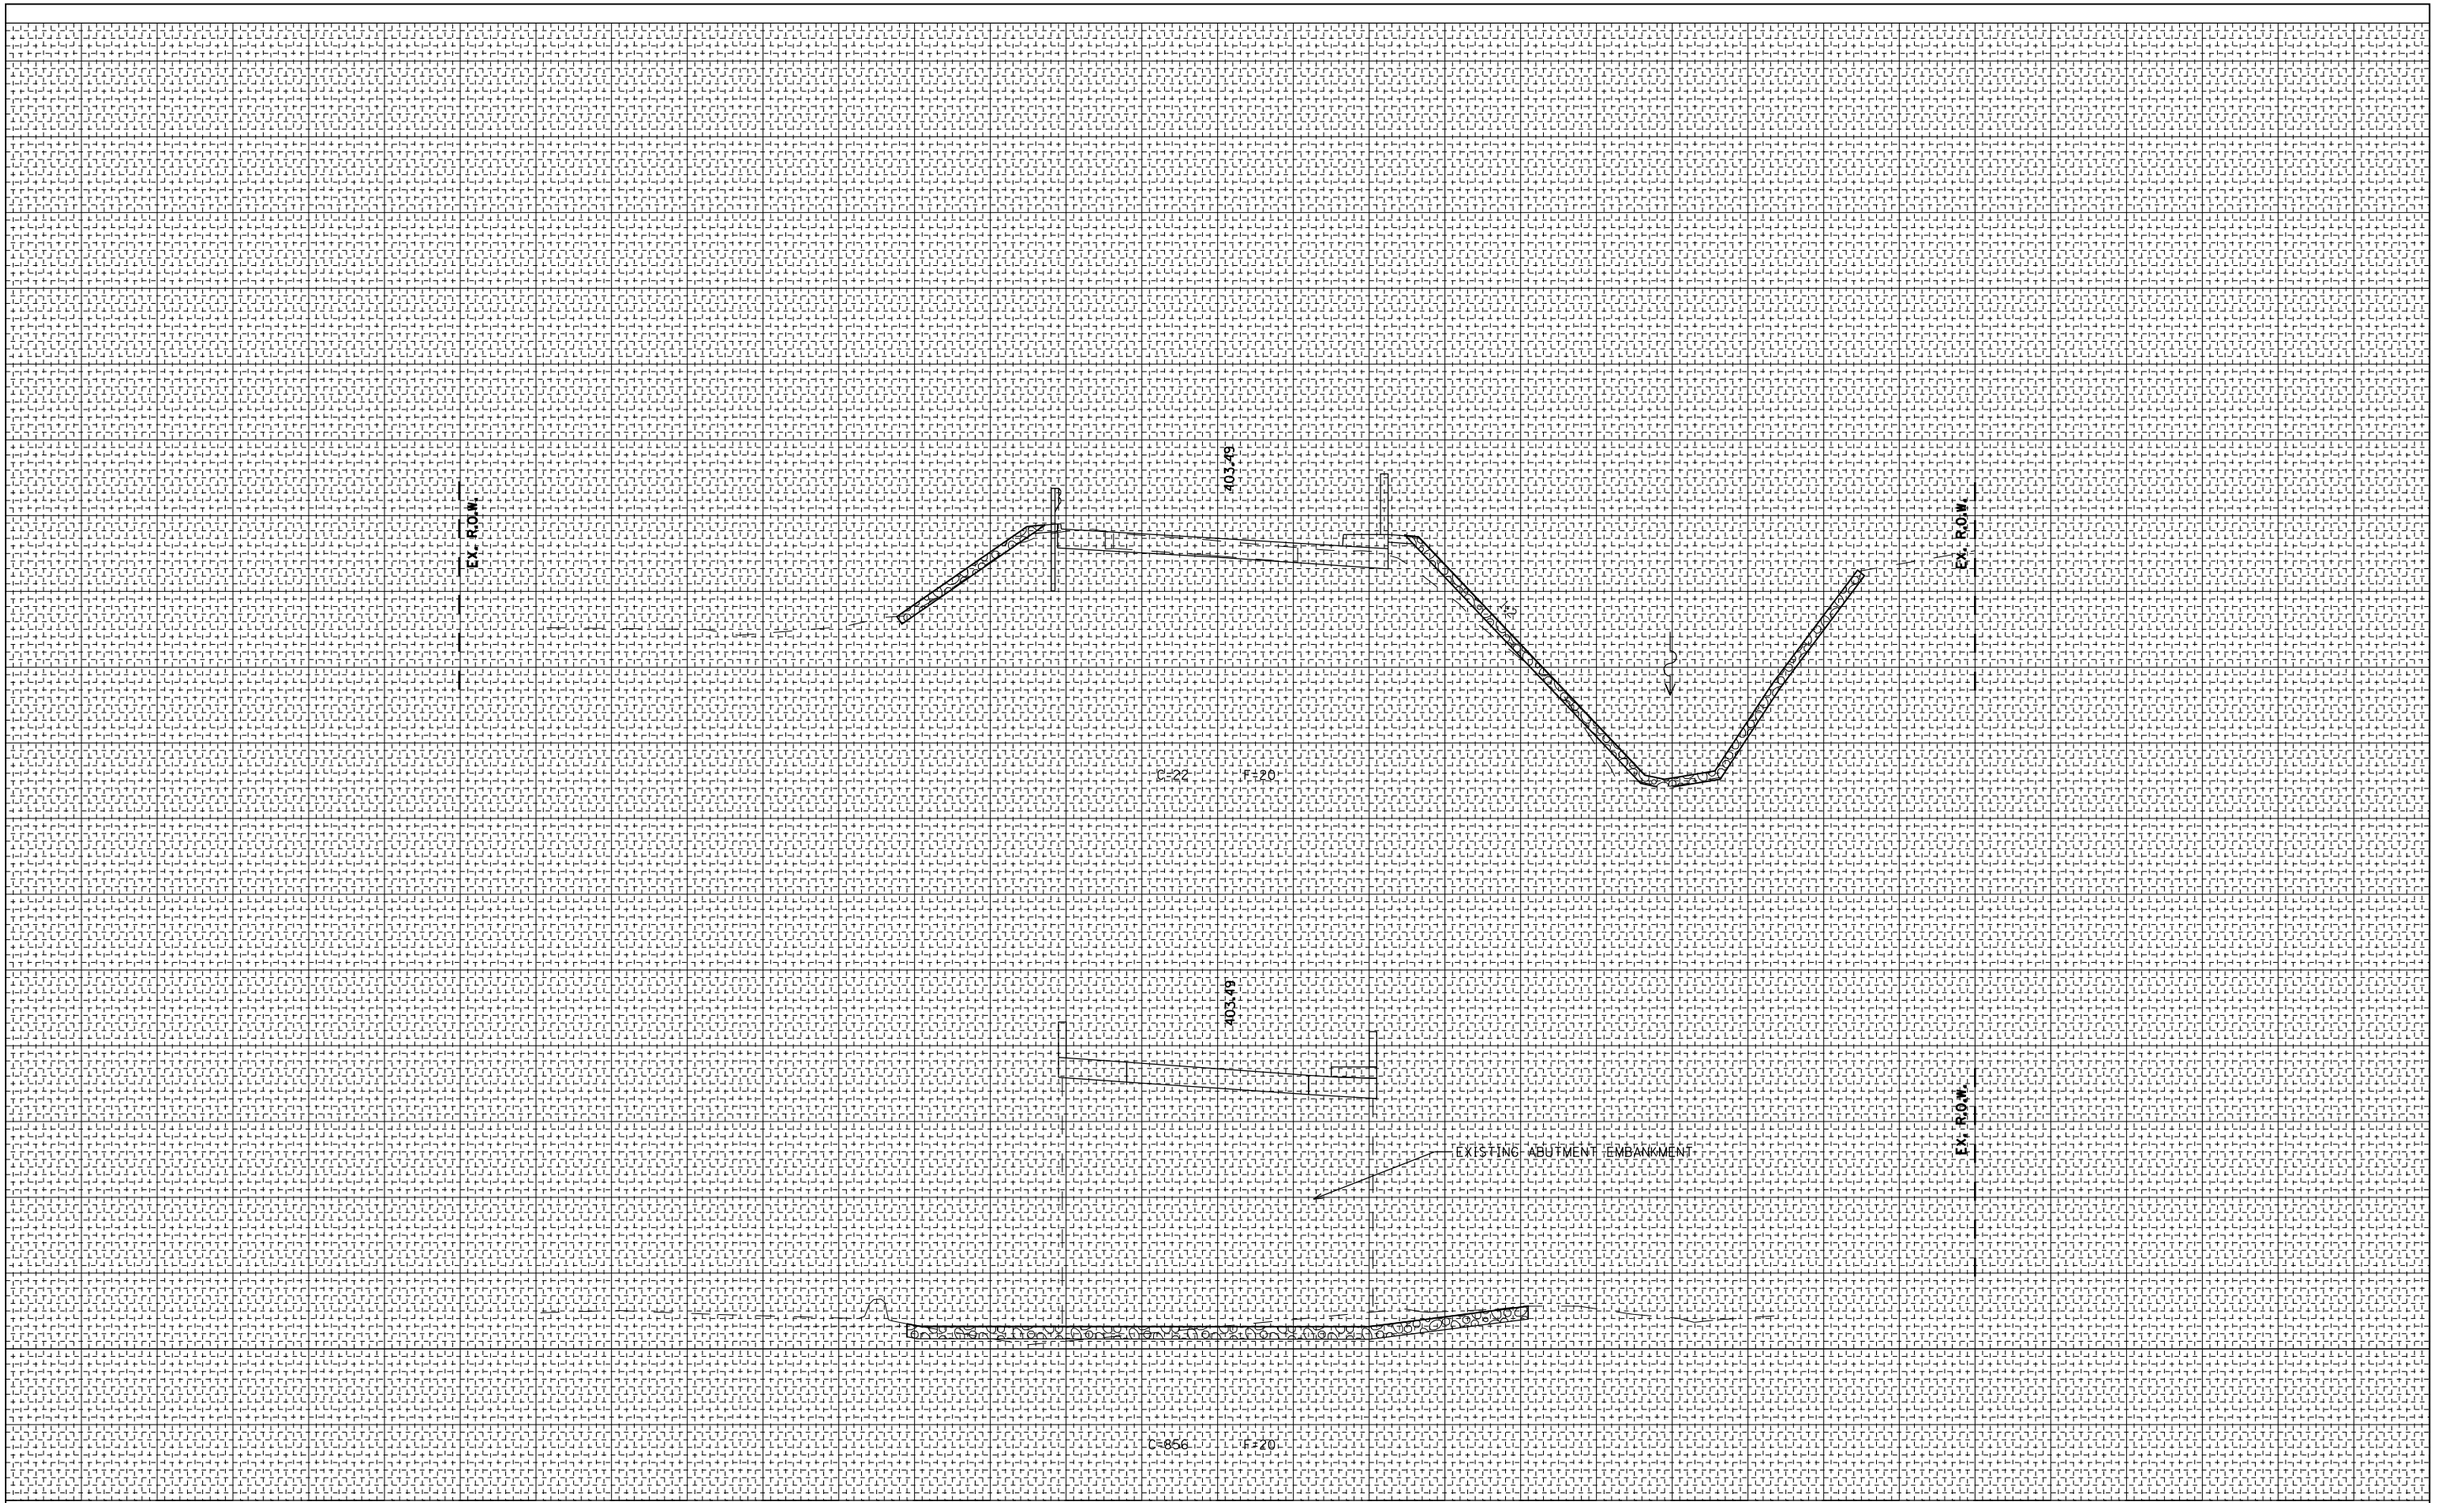

FILE NAME = Y:\IDOT\933-12.74220\CLIENT\Final (111215)\CADD\Highway\CADD Sheets\D774220-sht-xssht.dgn	USER NAME = RJT	DESIGNED - MTM	REVISED -
		DRAWN - MM	REVISED -
	PLOT SCALE = 20.0000 ' / IN.	CHECKED - MTM	REVISED -
	PLOT DATE = 12/15/2011	DATE - SEPTEMBER 2011	REVISED -

STATE OF ILLINOIS
DEPARTMENT OF TRANSPORTATION

CROSS SECTIONS

SCALE: H: 1"=10' V: 1"=5' | SHEET NO. 4 OF 7 SHEETS | STA. 850+51.83 TO STA. 850+81.63

F.A.P. RTE.	SECTION	COUNTY	TOTAL SHEETS	SHEET NO.
332	(103B)B-1	WABASH	53	50
		CONTRACT NO. 74220		
	ILLINOIS	FED. AID PROJECT		