| FINAL SURVEY | BY | DATE |
|---|---|---|
| SURVEYED | | |
| PLOTTED | | |
| TEMPLATE | | |
| NOTE BOOK | | |
| AREAS | | |
| NO. | AREAS CHECKED | |

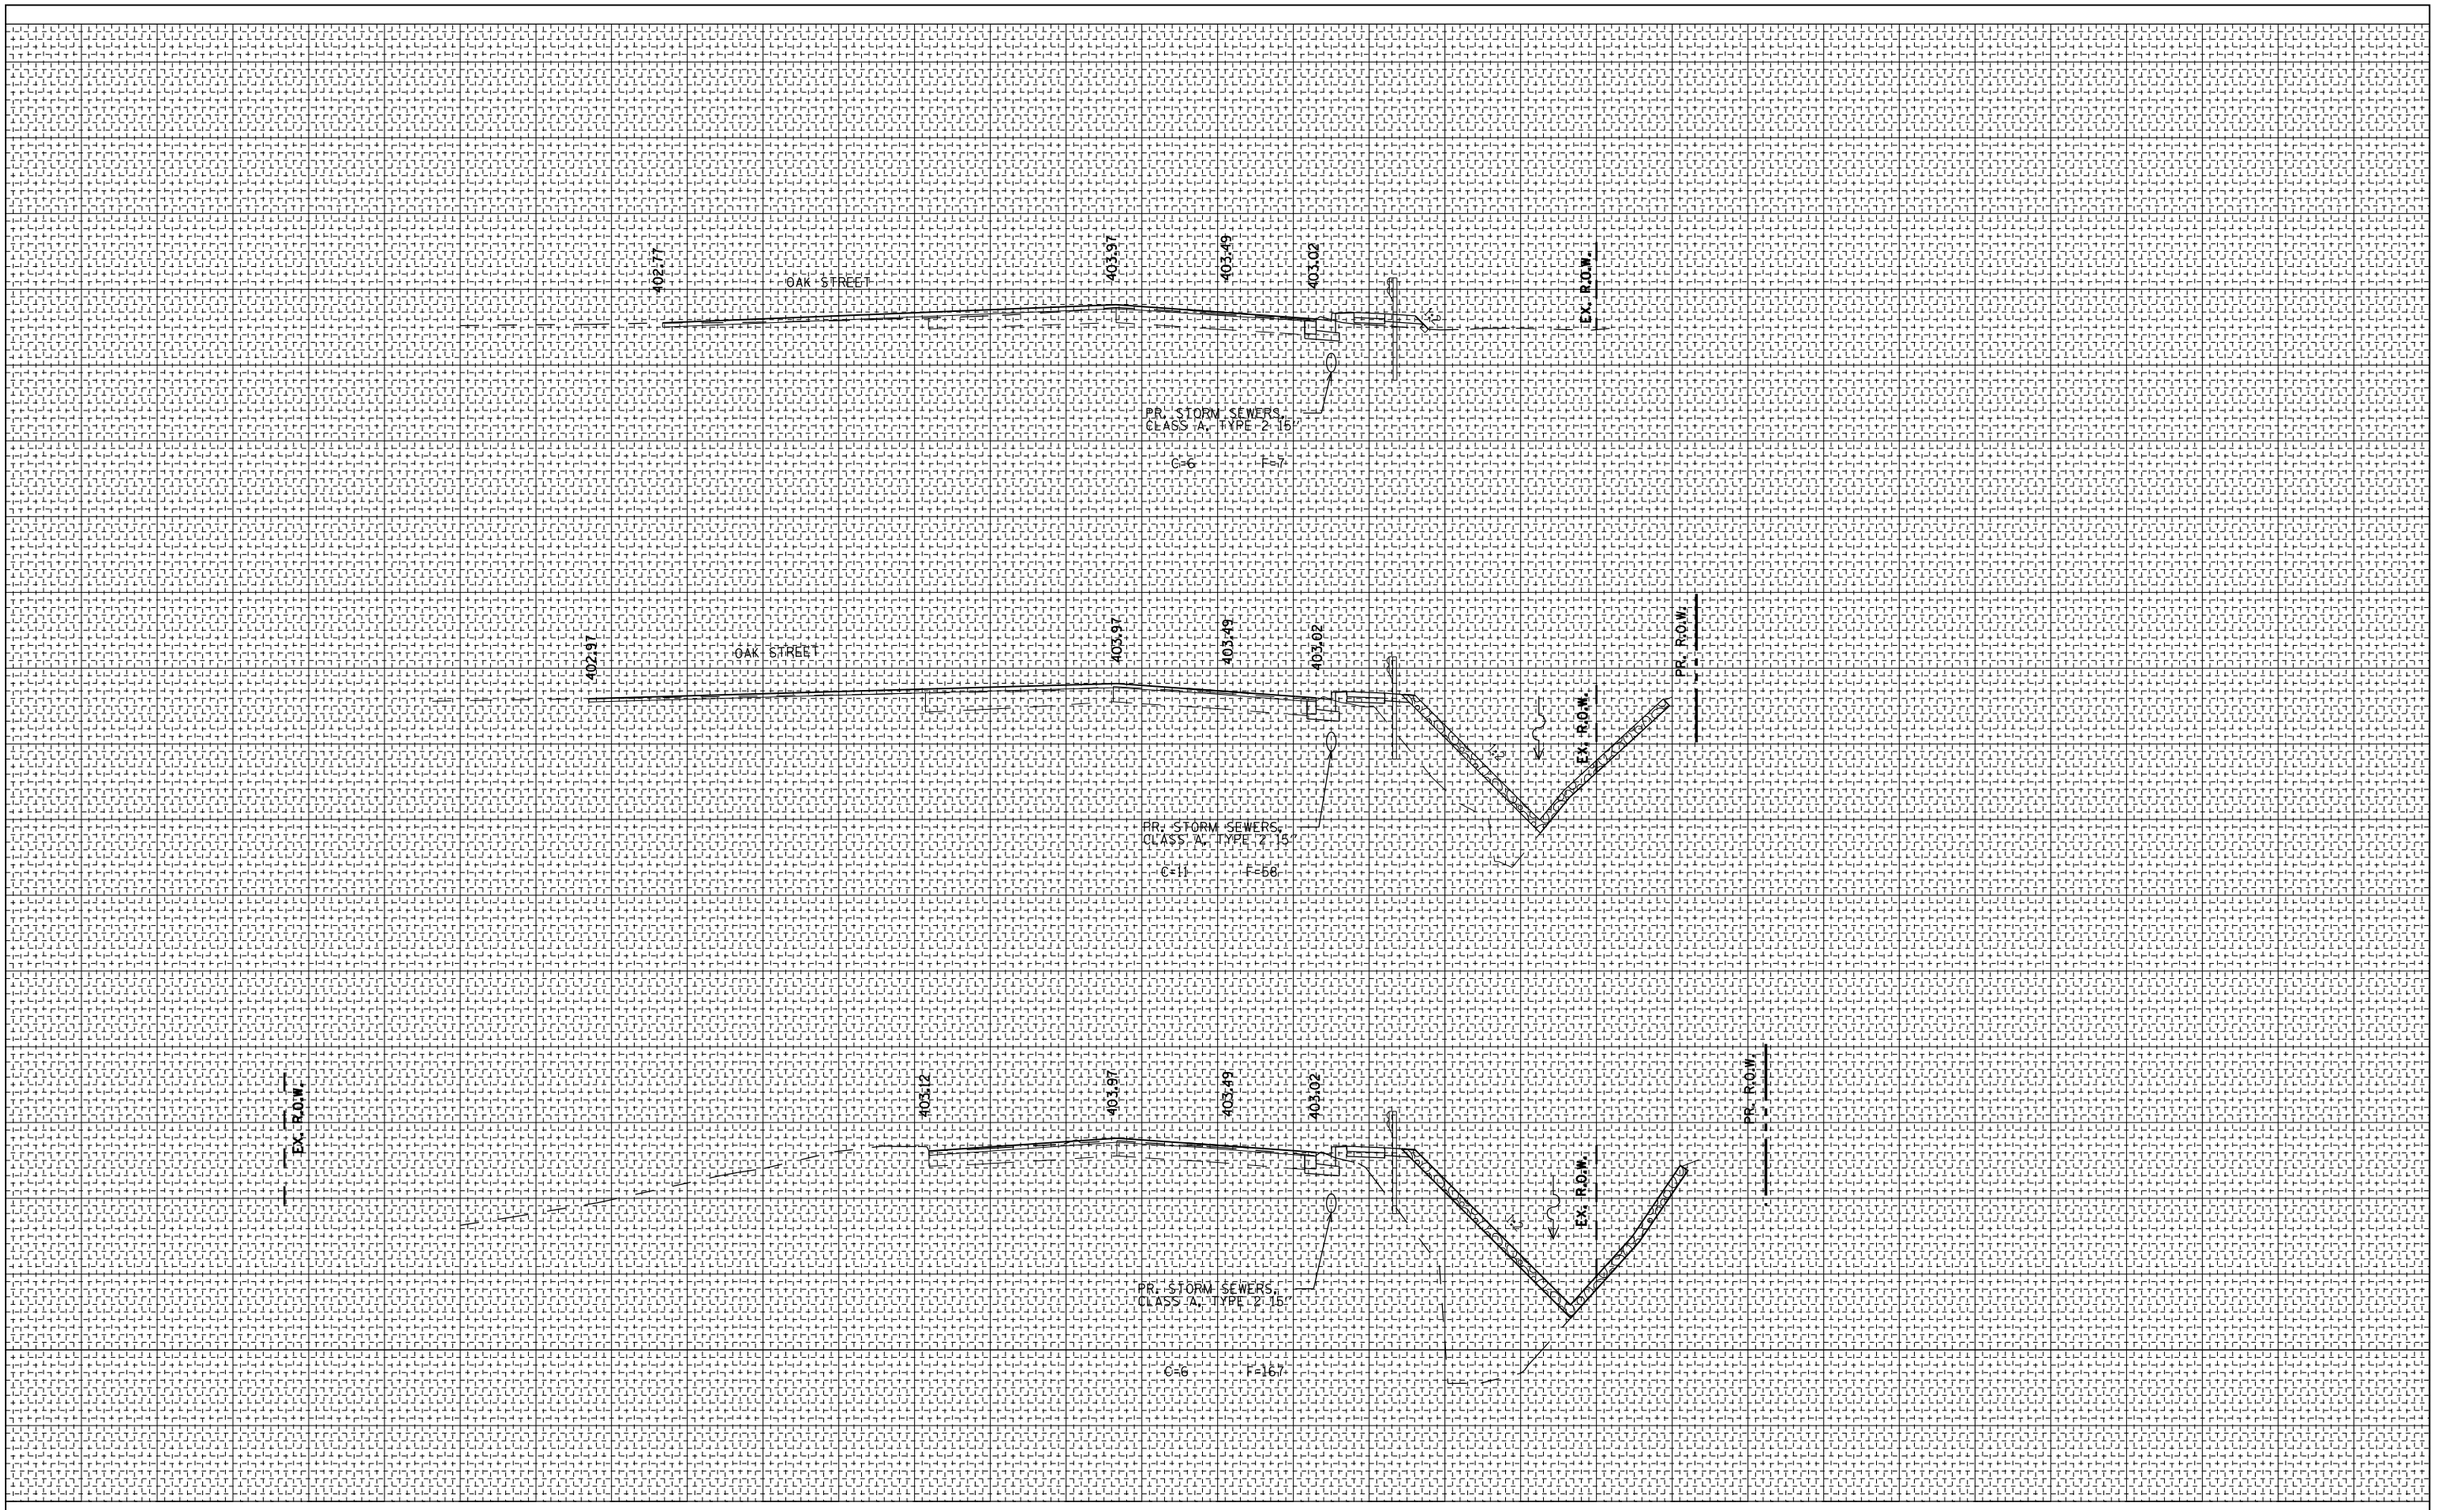


| ORIGINAL SURVEY | BY | DATE |
|---|---|---|
| SURVEYED | | |
| PLOTTED | | |
| TEMPLATE | | |
| NOTE BOOK | | |
| AREAS | | |
| NO. | AREAS CHECKED | |

| | | | |
|---|---|---|---|
| FILE NAME = Y:\IDOT\933-12.74220\CLIENT\Final (111215)\CADD\Highway\CADD Sheets\D774220-sht-xssht.dgn | USER NAME = RJT | DESIGNED - MTM | REVISED - |
| | | DRAWN - MM | REVISED - |
| | PLOT SCALE = 20.0000 ' / IN. | CHECKED - MTM | REVISED - |
| | PLOT DATE = 12/15/2011 | DATE - SEPTEMBER 2011 | REVISED - |

**STATE OF ILLINOIS**
**DEPARTMENT OF TRANSPORTATION**

**CROSS SECTIONS**

SCALE: H: 1"=10' V: 1"=5' | SHEET NO. 6 OF 7 SHEETS | STA. 851+50.00 TO STA. 852+00.00

| F.A.P. RTE. | SECTION | COUNTY | TOTAL SHEETS | SHEET NO. |
|---|---|---|---|---|
| 332 | (103B)B-1 | WABASH | 53 | 52 |
| | | CONTRACT NO. 74220 | | |
| | ILLINOIS | FED. AID PROJECT | | |