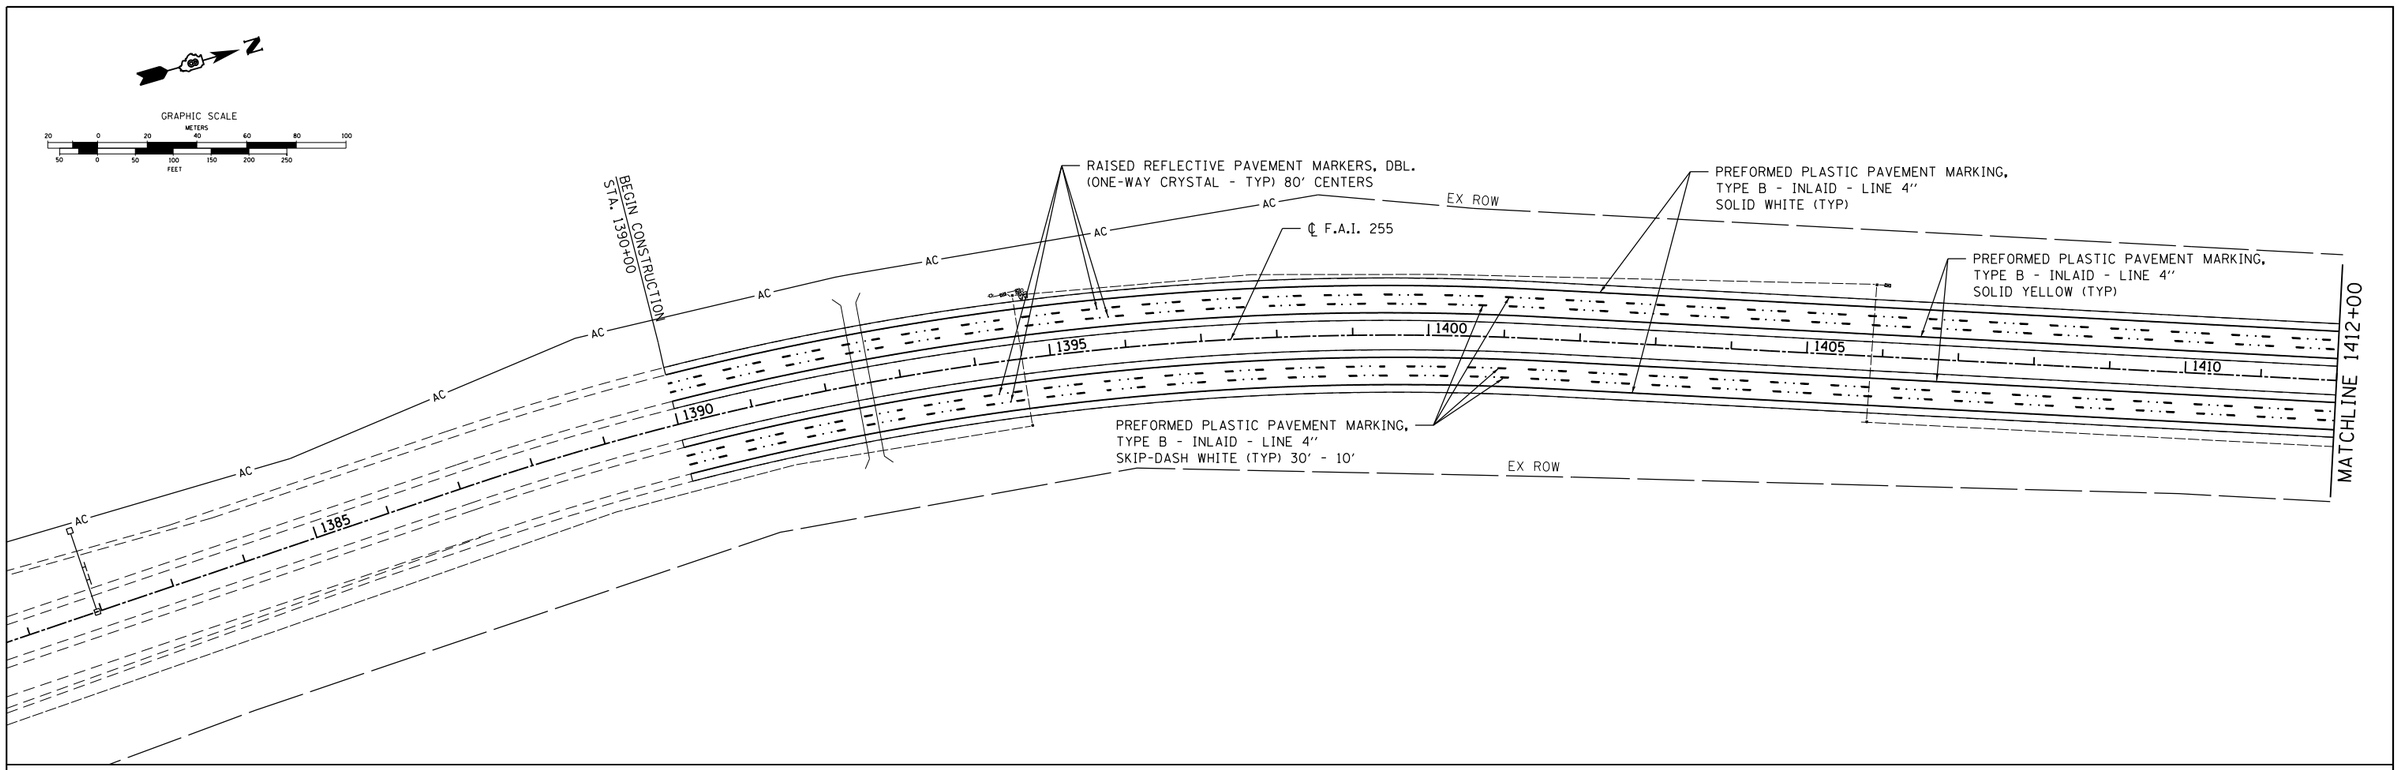

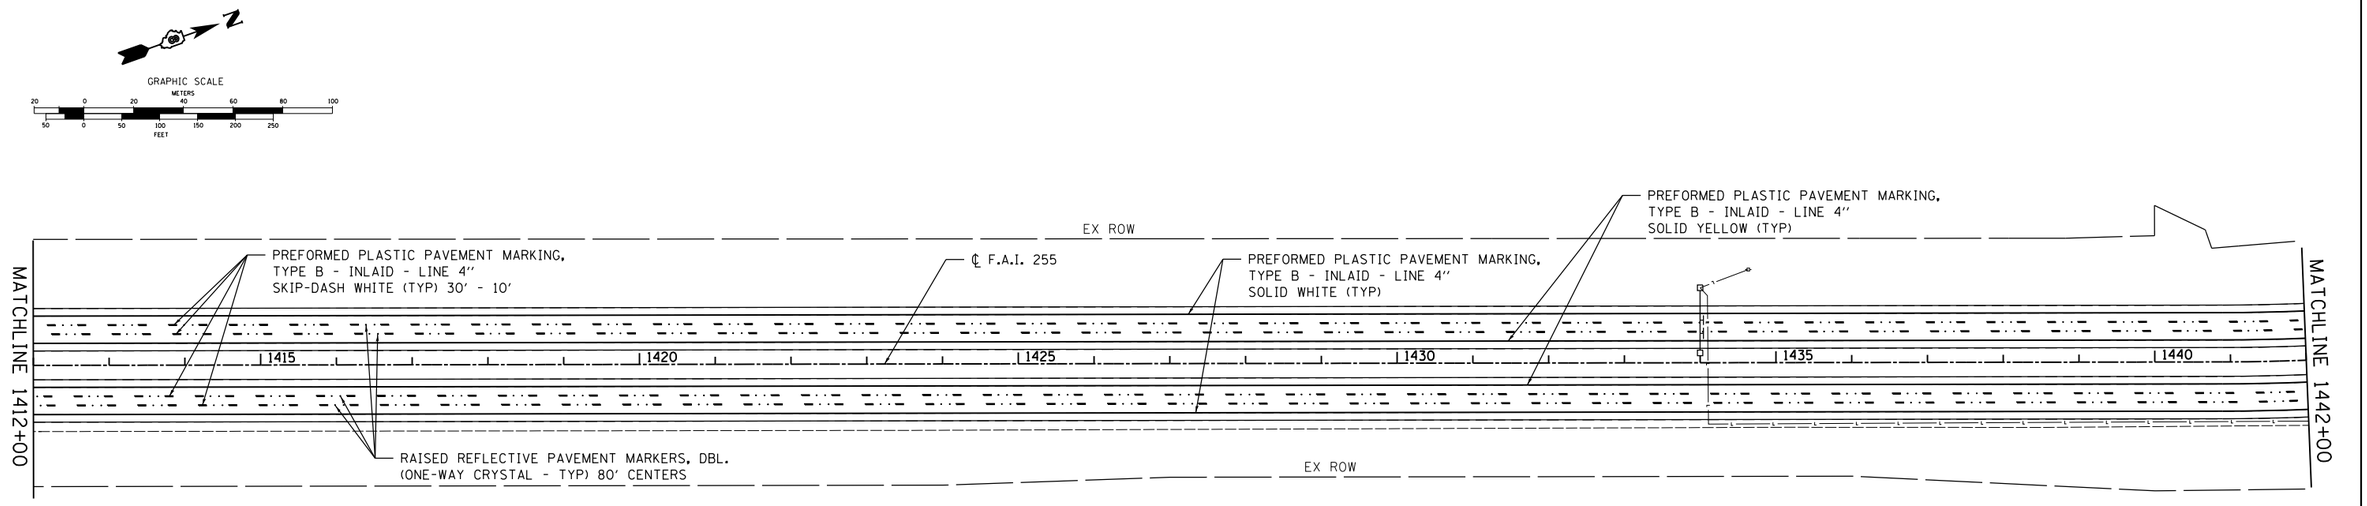

FILE NAME = H:\6513 IDOT D8 Var\6513.09 WO 9 I-255OverlayRevised\CADD_Sheets\D876F10-sht-pmkl.dgn	USER NAME = kschwierjohn	DESIGNED - KJS	REVISED -
		DRAWN - KOJ/KJS	REVISED -
	PLOT SCALE = 99.9998 ' / in.	CHECKED - SAR	REVISED -
	PLOT DATE = 10/15/2013	DATE - 7/19/13	REVISED -

STATE OF ILLINOIS
DEPARTMENT OF TRANSPORTATION

I 255 PAVEMENT MARKING PLAN

SCALE: | SHEET NO. 1 OF 8 SHEETS | STA. 1390+00 | TO STA. 1442+00

F.A.I. RTE.	SECTION	COUNTY	TOTAL SHEETS	SHEET NO.
255	60-(8,9)RS-1	MADISON	206	81
		CONTRACT NO. 76F10		
	ILLINOIS FED. AID PROJECT			