FULL-ACTUATED CONTROLLER IN TYPE IV CABINET

PROPOSED SEQUENCE OF OPERATION								
PHASE	1	2	3	4	5	6	7	8
MOVEMENT	NOT	NB ↑	NOT	EBLT / EBRT ↑	NB ↰ LT	SB LT ↓ / SB	NOT	NOT
CONCURRENT MOVEMENT PERMITTED	USED	5 OR 6	USED	NONE	NONE	2	USED	USED

PHASE DESIGNATION DIAGRAM

PROPOSED TRAFFIC SIGNAL FACES

LEFT TURN YIELD ON GREEN

R10-12
24 x 30

DETAIL E
NOT TO SCALE

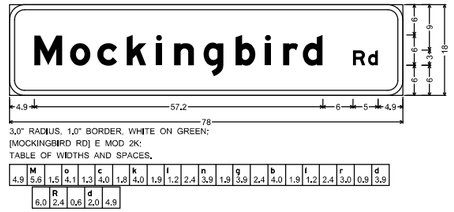

STREET NAME SIGN
DETAIL F
NOT TO SCALE

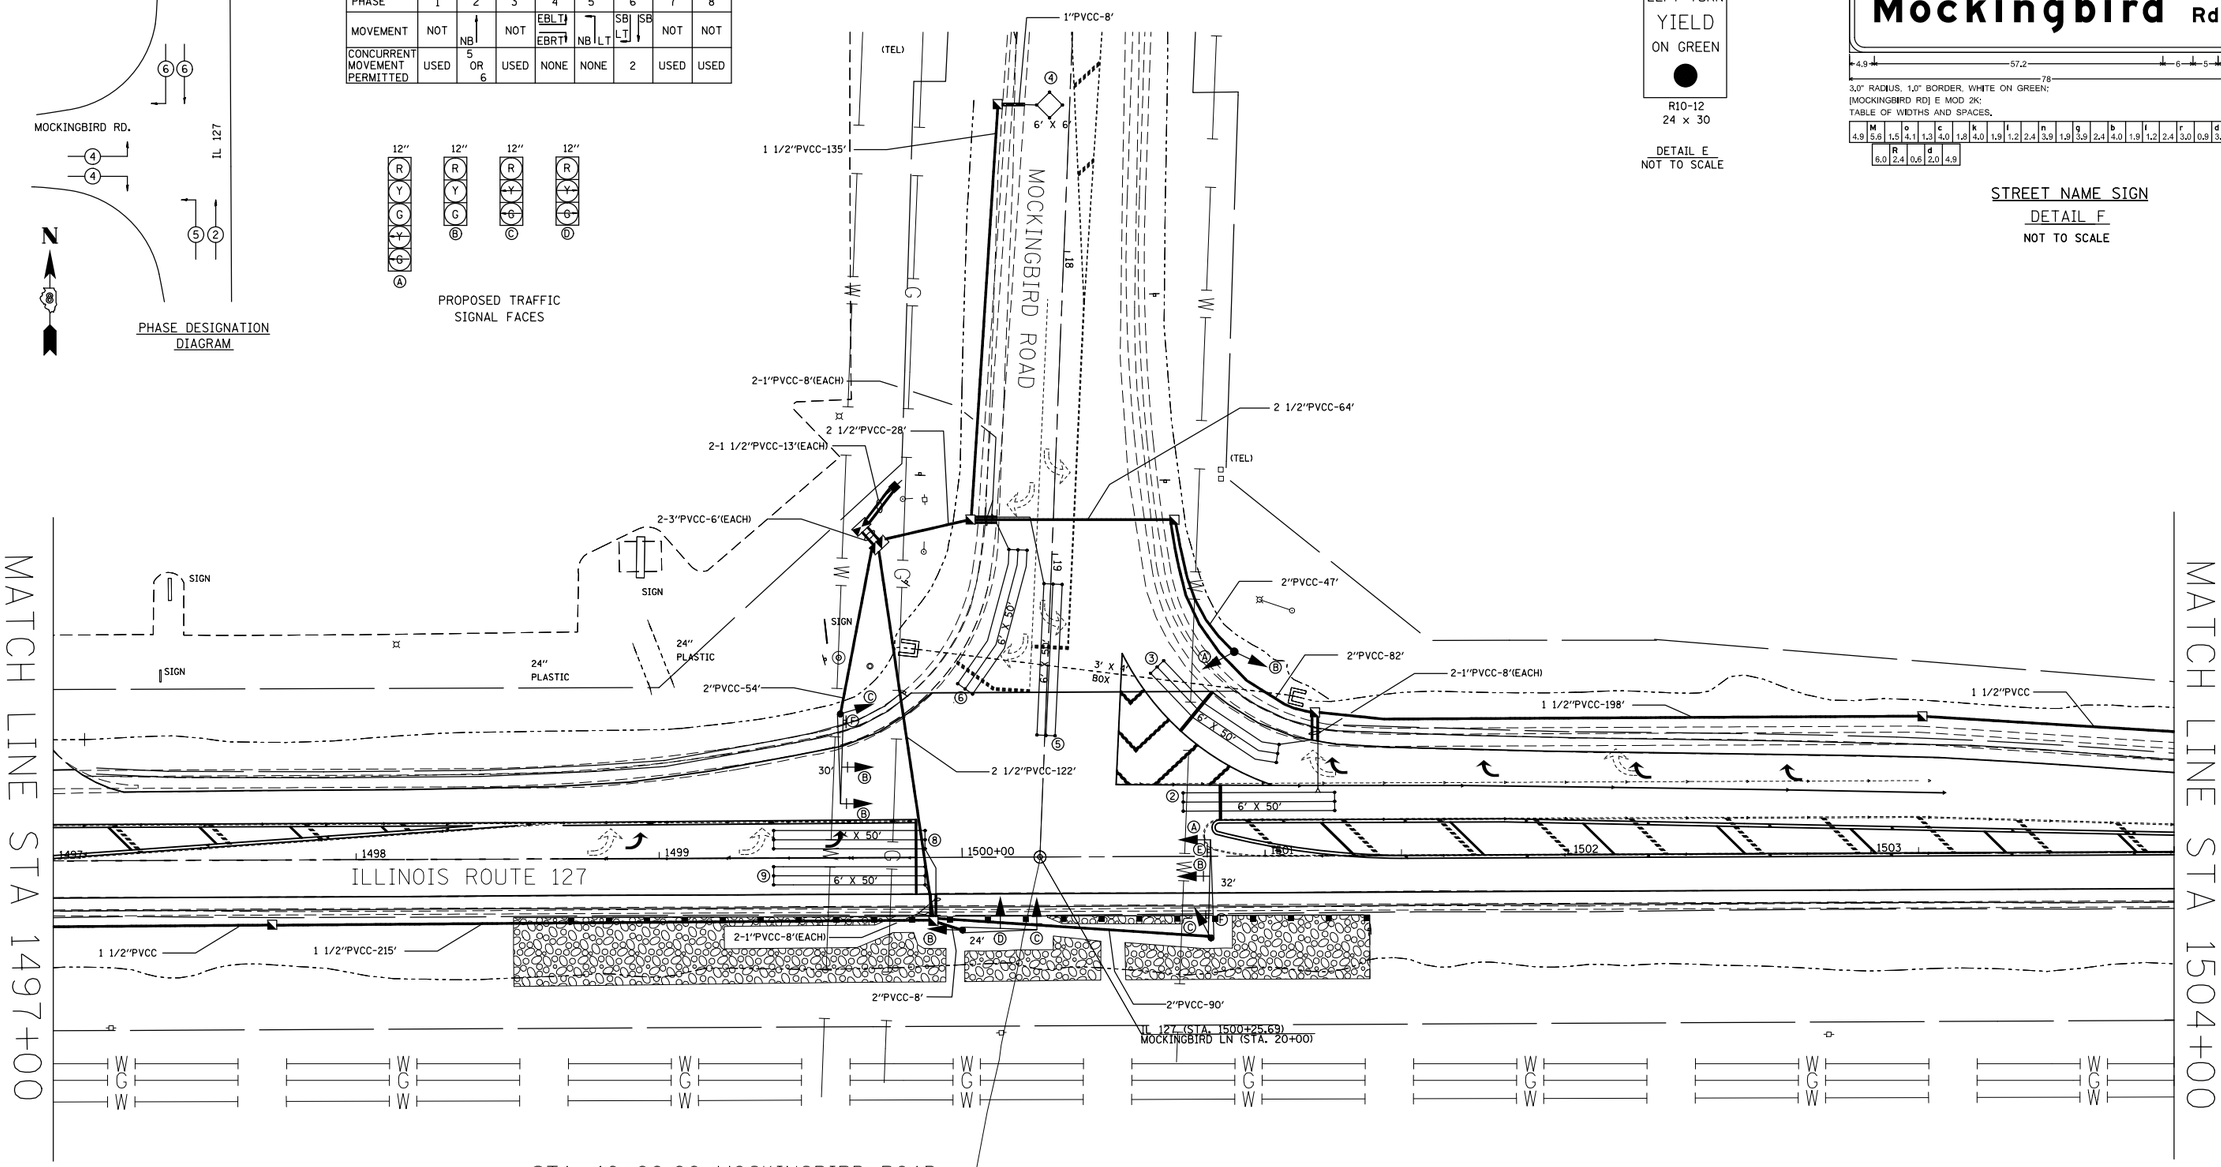

STA. 10+00.00 MOCKINGBIRD ROAD =
STA. 1500+25.69 IL ROUTE 127

FILE NAME = c:\pw_work\pwidot\prestonme\d0287304\d876f47-sht-TS.dgn	USER NAME = prestonme	DESIGNED -	REVISED -	STATE OF ILLINOIS DEPARTMENT OF TRANSPORTATION	MOCKINGBIRD RD. TRAFFIC SIGNAL PLANS 1 OF 2	F.A.P. RTE.	SECTION	COUNTY	TOTAL SHEETS	SHEET NO.
	PLOT SCALE = 50.0000 ' / in.	CHECKED -	REVISED -			42	102-1RS-3, 102-TS	WASHINGTON	46	37
	PLOT DATE = 10/8/2013	DATE -	REVISED -					CONTRACT NO. 76F47		
					SCALE: SHEET NO. OF SHEETS STA. TO STA.	FED. ROAD DIST. NO.	ILLINOIS	FED. AID PROJECT		