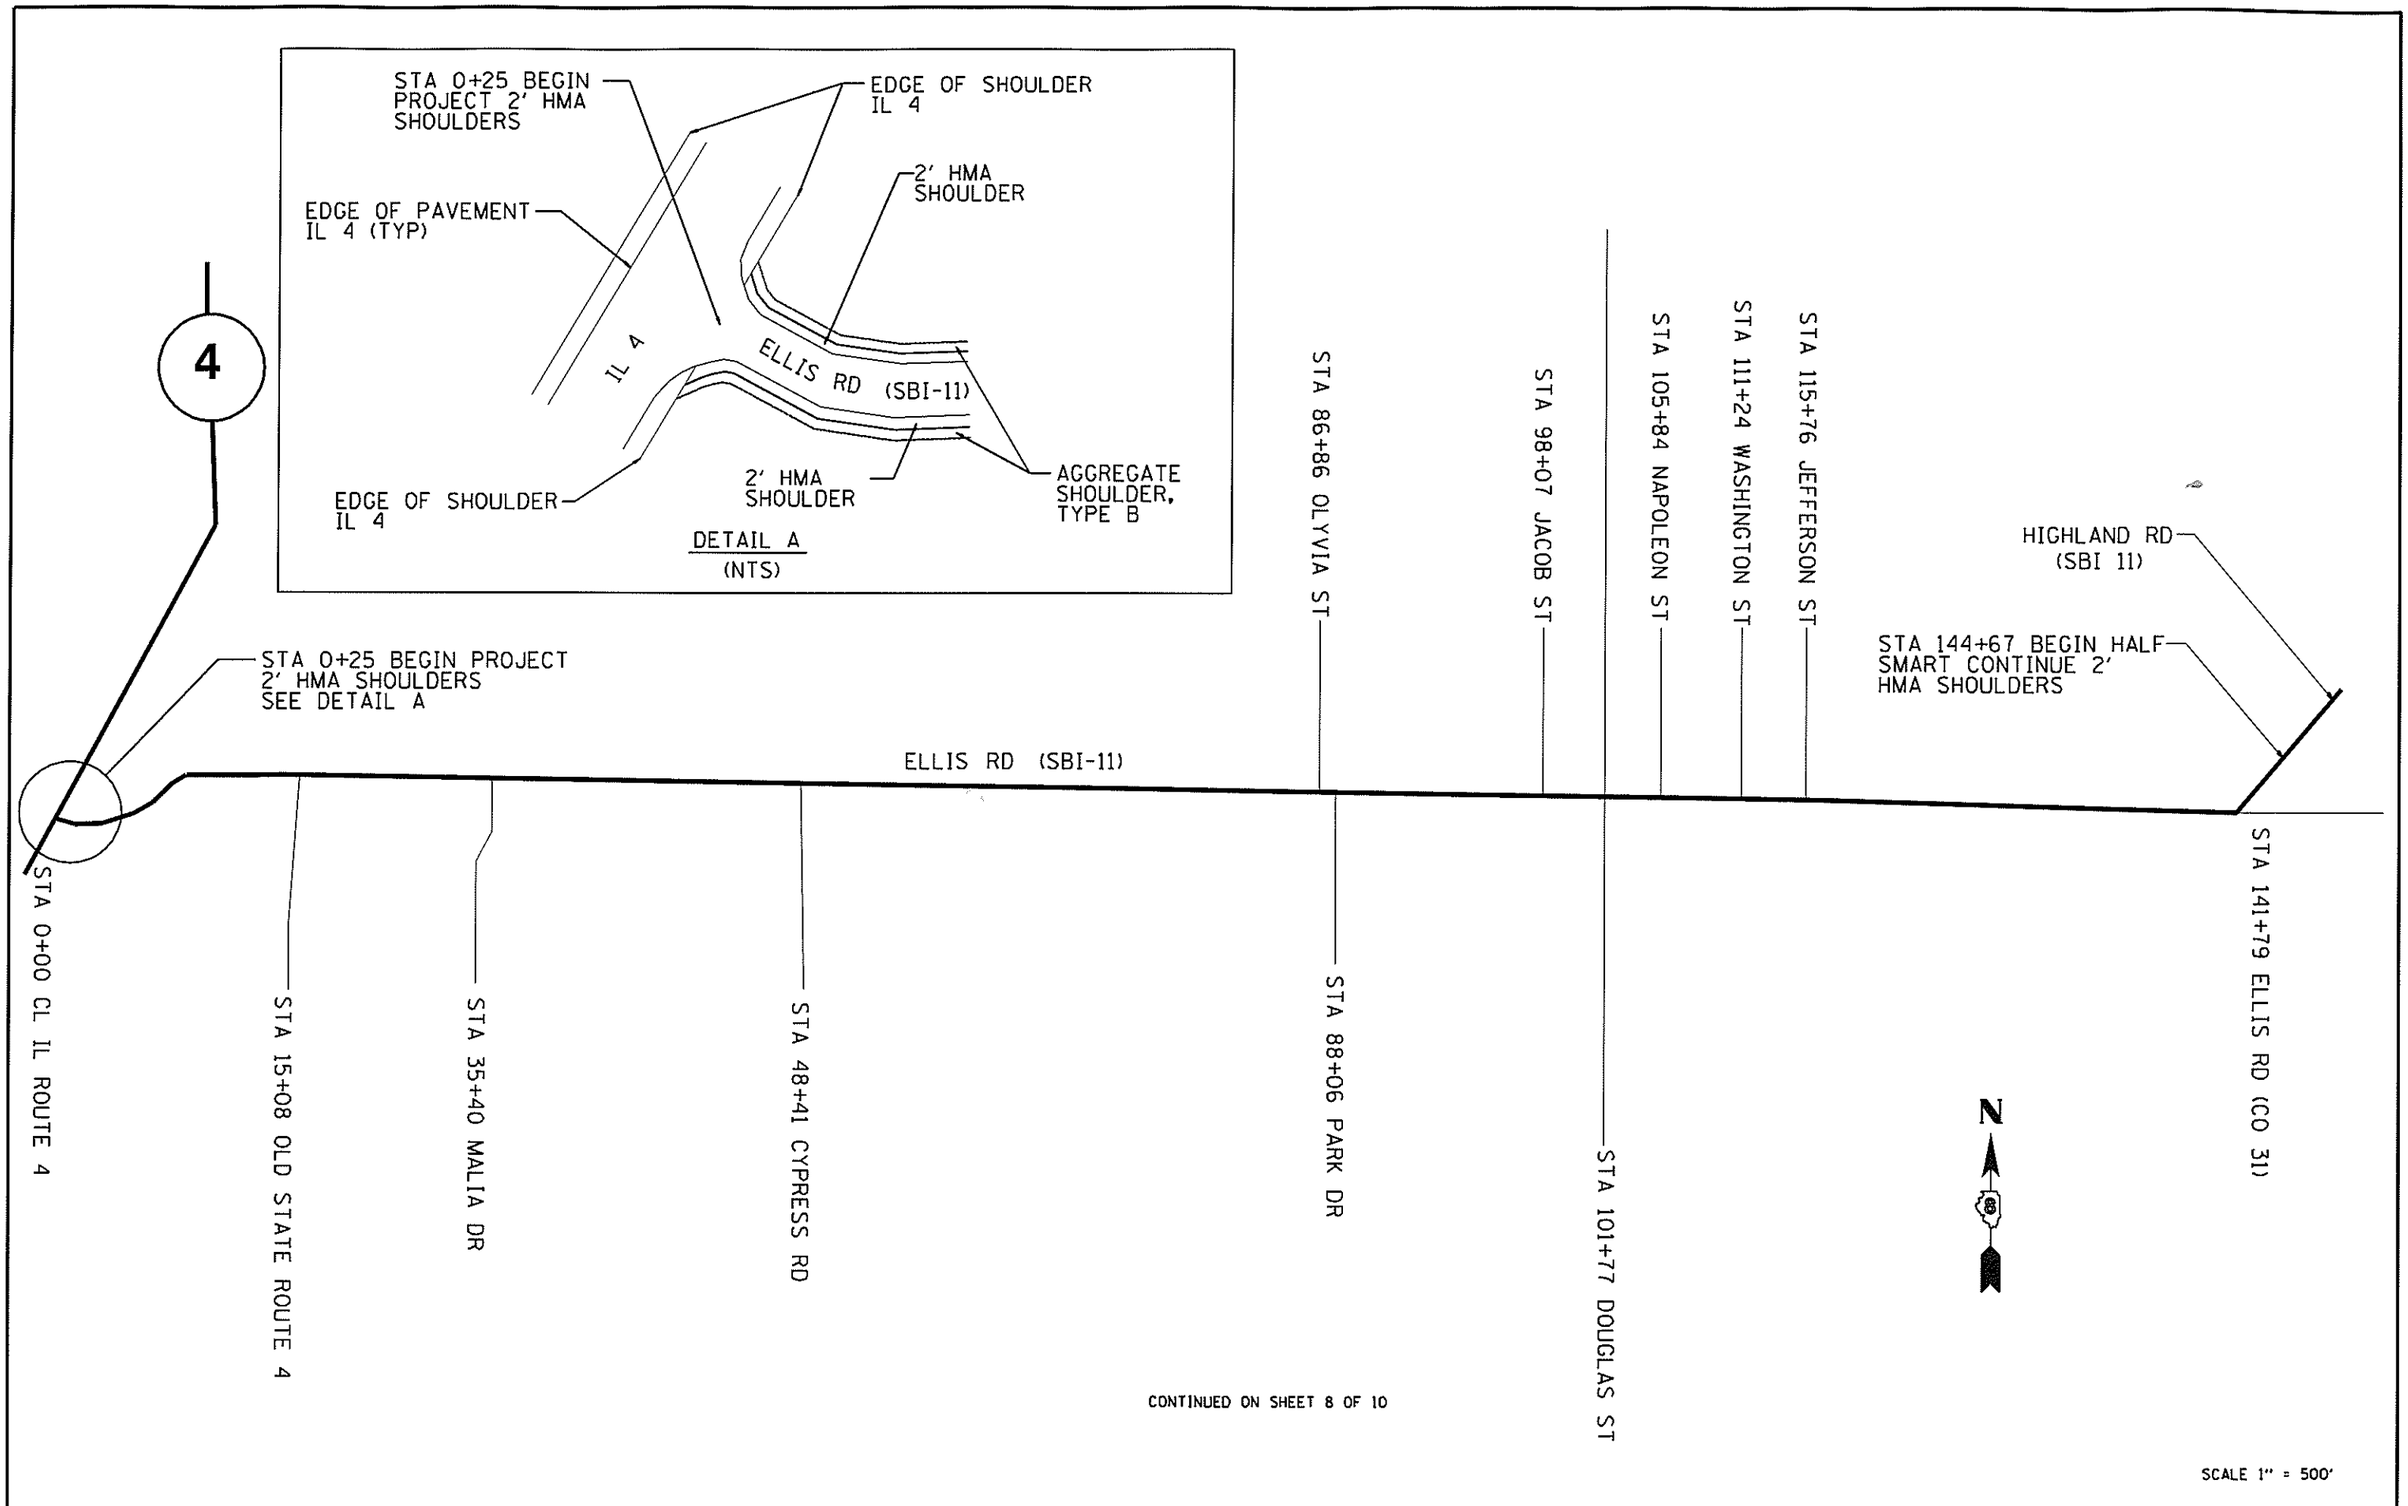

FILE NAME = $FILEL$	USER NAME = $USER$	DESIGNED - ___	REVISED - ___	STATE OF ILLINOIS DEPARTMENT OF TRANSPORTATION	LOCATION DETAILS	SBI RTE.	SECTION	COUNTY	TOTAL SHEETS / SHEET NO.
		DRAWN - ___	REVISED - ___			11	S-RS, S-1-1	MADISON	10 / 7
	PLOT SCALE = $SCALE$	CHECKED - ___	REVISED - ___					CONTRACT NO. 76G40	
	PLOT DATE = $DATE$	DATE - ___	REVISED - ___		SCALE: ___ SHEET NO. 1 OF 2 SHEETS STA. ___ TO STA. ___	FED. ROAD DIST. NO.	ILLINOIS	FED. AID PROJECT	