PARCEL	PROPERTY OWNER	PURPOSE	ACREAGE
032	GREGORY A. MURPHY & KARMEL L. ROWE	ROW	0.091
034	GREGORY K. & LISA M. WOOLARD	ROW	0.046
035	RALPH W. & MARGARET A. DUNHAM	ROW	0.027

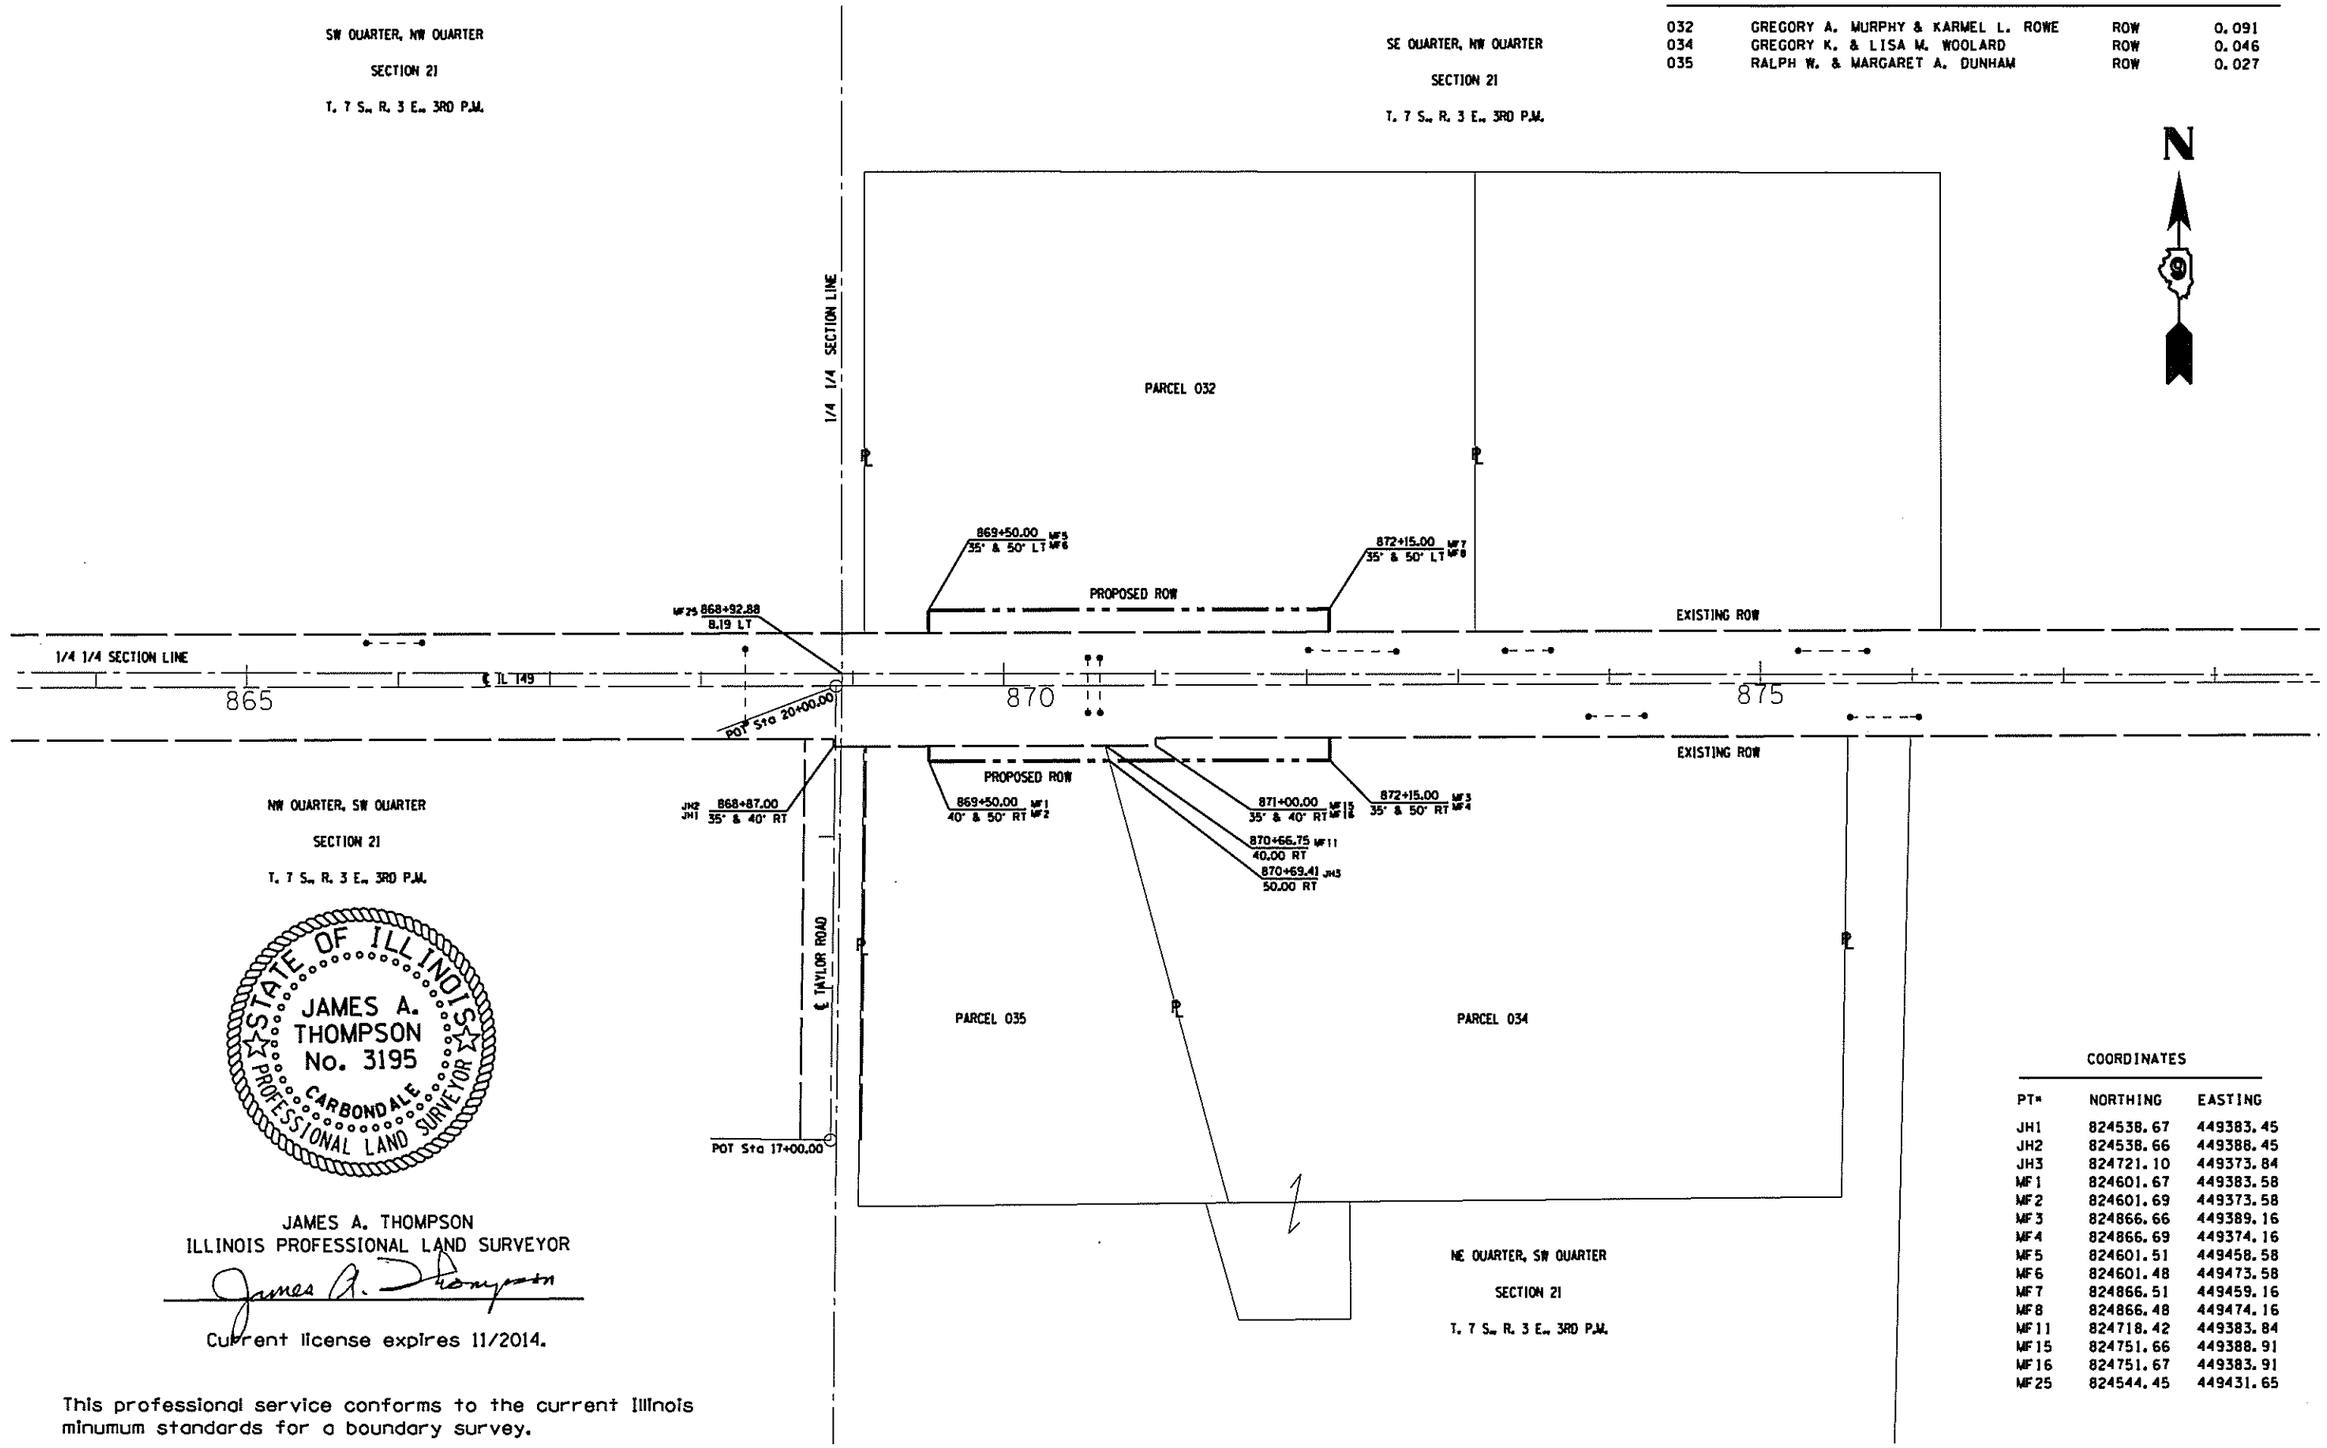

STATE OF ILLINOIS
JAMES A. THOMPSON
No. 3195
CARBONDALE
PROFESSIONAL LAND SURVEYOR

JAMES A. THOMPSON
ILLINOIS PROFESSIONAL LAND SURVEYOR

James A. Thompson

Current license expires 11/2014.

This professional service conforms to the current Illinois minumum standards for a boundary survey.

COORDINATES

PT#	NORTHING	EASTING
JH1	824538.67	449383.45
JH2	824538.66	449388.45
JH3	824721.10	449373.84
MF1	824601.67	449383.58
MF2	824601.69	449373.58
MF3	824866.66	449389.16
MF4	824866.69	449374.16
MF5	824601.51	449458.58
MF6	824601.48	449473.58
MF7	824866.51	449459.16
MF8	824866.48	449474.16
MF11	824718.42	449383.84
MF15	824751.66	449388.91
MF16	824751.67	449383.91
MF25	824544.45	449431.65

FILE NAME =	USER NAME = $USER$	DESIGNED -	REVISED -
$FILEL$		DRAWN -	REVISED -
	PLOT SCALE = $SCALE$	CHECKED -	REVISED -
$MODELNAME$	PLOT DATE = $DATE$	DATE -	REVISED -

STATE OF ILLINOIS
DEPARTMENT OF TRANSPORTATION

R-99-004-12
RIGHT OF WAY PLANS/S.B. ROUTE 149

SCALE: 1" = 100' | SHEET ___ OF ___ SHEETS | STA. 868+00.00 TO STA. 875+00.00

F.A. RTE.	SECTION	COUNTY	TOTAL SHEETS	SHEET NO.
149	107B-1	FRANKLIN		

CONTRACT NO. 73311

ILLINOIS FED. AID PROJECT