TEMPORARY DETOUR PLAN GENERAL NOTES

1. TEMPORARY TRAFFIC CONTROL SIGNS MUST BE INSTALLED AT THE DIRECTION AND UNDER THE SUPERVISION OF THE ENGINEER, 48 HOURS NOTICE MUST BE GIVEN TO THE ENGINEER AND IDOT.
2. ALL TRAFFIC SIGNS SHALL MEET WITH THE APPROVAL OF THE MANUAL ON UNIFORM TRAFFIC CONTROL DEVICES AND SHALL MEET WITH THE APPROVAL OF THE ENGINEER REGARDING LOCATION, TYPE, SIZE, NUMBER AND DURATION.
3. FOR TYPICAL SIGN INSTALLATIONS, SEE FREEWAY ENTRANCE AND AND EXIT RAMP CLOSURE DETAILS.
4. THE TEMPORARY DETOUR SHALL BE LIMITED TO 9:00 A.M. TO 3:00 P.M. (ANYDAY OF THE WEEK)
5. APPROPRIATE IDOT TRAFFIC CONTROL STANDARDS SHALL BE USED TO INSTALL AND REMOVE TRAFFIC CONTROL AND PROTECTION DEVICES.
6. FLAGS ON "WARNING" SIGNS ARE OPTIONAL.
7. THE COST OF INSTALLING, MAINTAINING AND REMOVING THE DETOUR SHALL BE PAID FOR AS TRAFFIC CONTROL AND PROTECTION FOR TEMPORARY DETOUR.

TEMPORARY DETOUR PLAN LEGEND

DETOUR SIGN

DETOUR ROUTE

TYPE III BARRICADE

SIGN LEGEND

1) RAMP CLOSED AHEAD

2) DETOUR — M4-8, 24" x 12"

3) ILLINOIS 83 — M14, 24"x24"

4) SOUTH — M3-3, 24" x 12"

5) M6-3, 21" x 15"

6) M6-1R, 21"x15"

6A) M6-1R, 21"x15"

7) END — M4-8a, 24" x 12"

8) DETOUR AHEAD

TYPICAL SIGN ARRANGEMENT

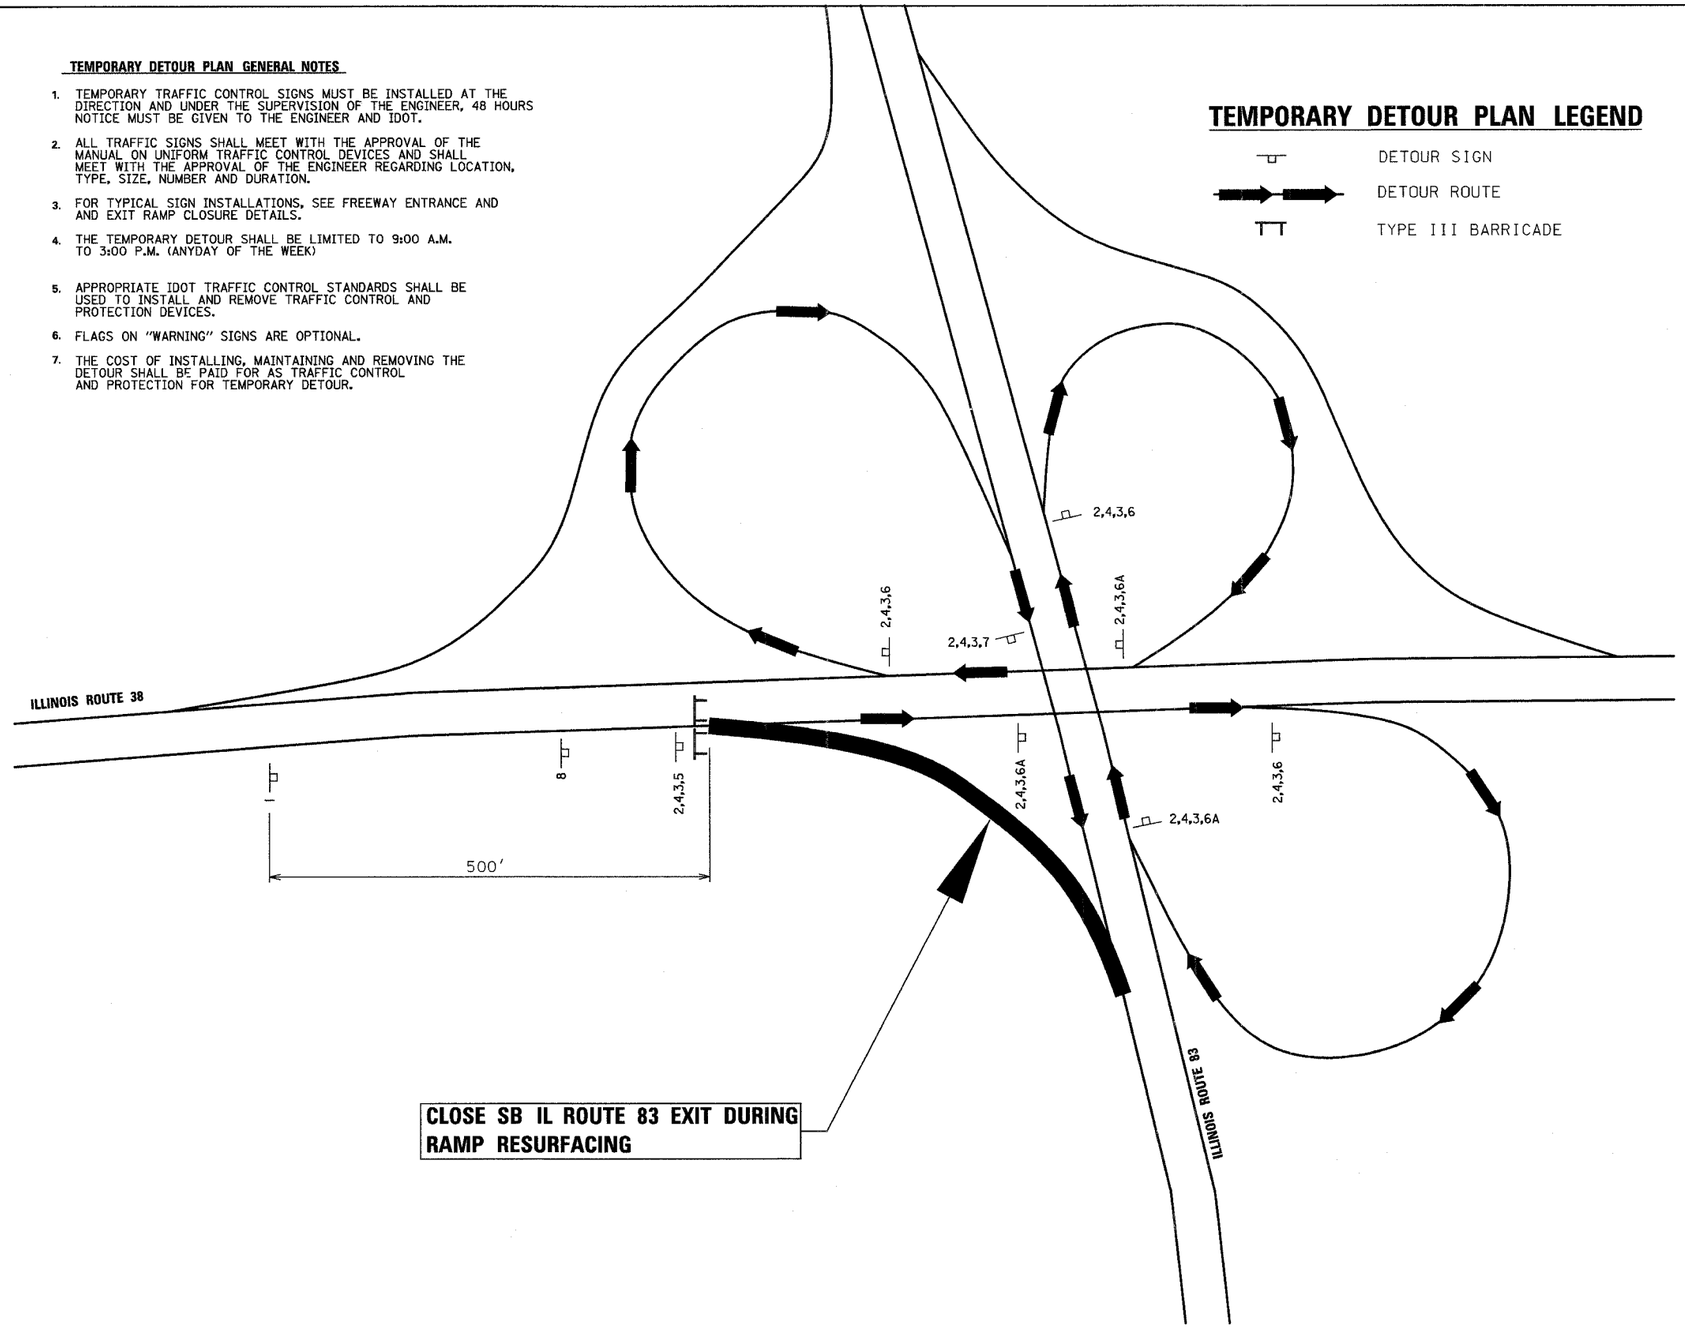

FILE NAME = n:\proj\13276-3329,82C\design\MOT-33276B2-Detour Plan.dgn

Ciorba Group, Inc. CONSULTING ENGINEERS 5507 North Cumberland Avenue, Suite 402 Chicago, Illinois 60656 Tel. 773.775.4009 Fax 773.775.4014	USER NAME = wlancaster	DESIGNED - WBL	REVISED -	STATE OF ILLINOIS DEPARTMENT OF TRANSPORTATION	FAP ROUTE 347 ILLINOIS ROUTE 38 TEMPORARY DETOUR ROUTE	F.A.P. RTE.	SECTION	COUNTY	TOTAL SHEETS / SHEET NO.
		DRAWN - JC	REVISED -			347	(C&J) R-RS-2	DU PAGE	18 / 9
	ILLINOIS SCALE = 100.0000 ' / IN.	CHECKED - MJL	REVISED -					CONTRACT NO. 60D42	
	PLOT DATE = 10/25/2007	DATE - 9/19/2007	REVISED -		SCALE: NO SCALE / SHEET NO. 1 OF 1 SHEETS / STA. / TO STA.	FED. ROAD DIST. NO.	ILLINOIS	FED. AID PROJECT	