CONTRACT NO. 62949

F.A.P RTE.	SECTION	COUNTY	TOTAL SHEETS	SHEET NO.
353	11-5-N-1	COOK	79	15
STA.		TO STA.		
FED. ROAD DIST. NO. 1	ILLINOIS	FED. AID PROJECT		

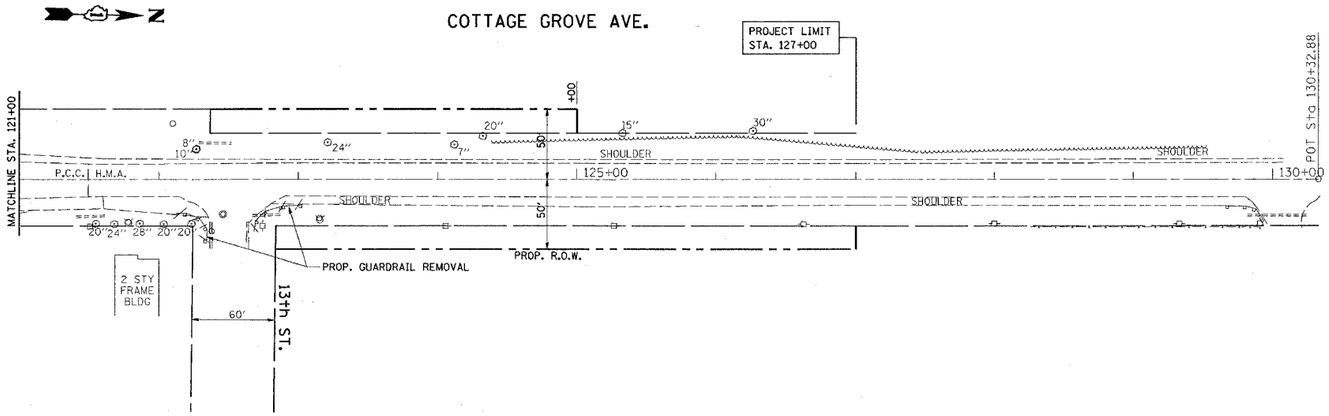

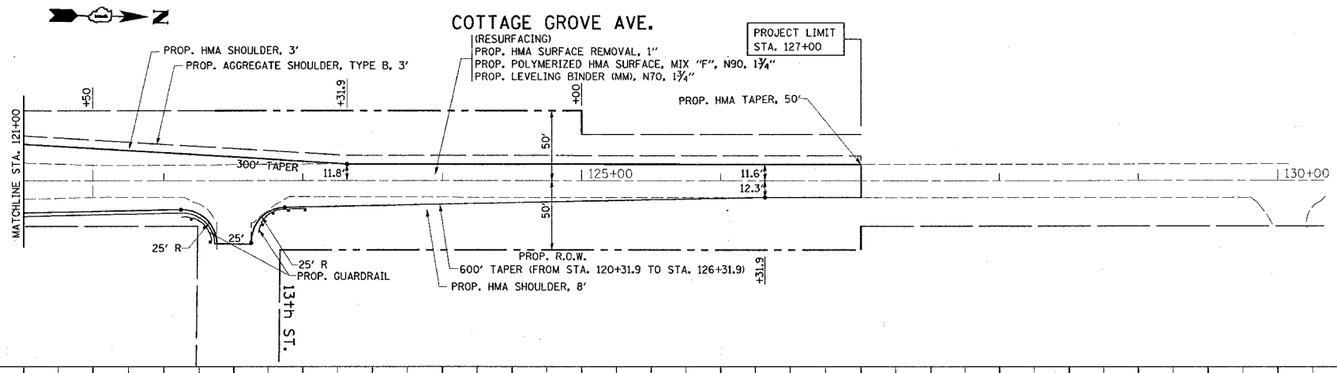

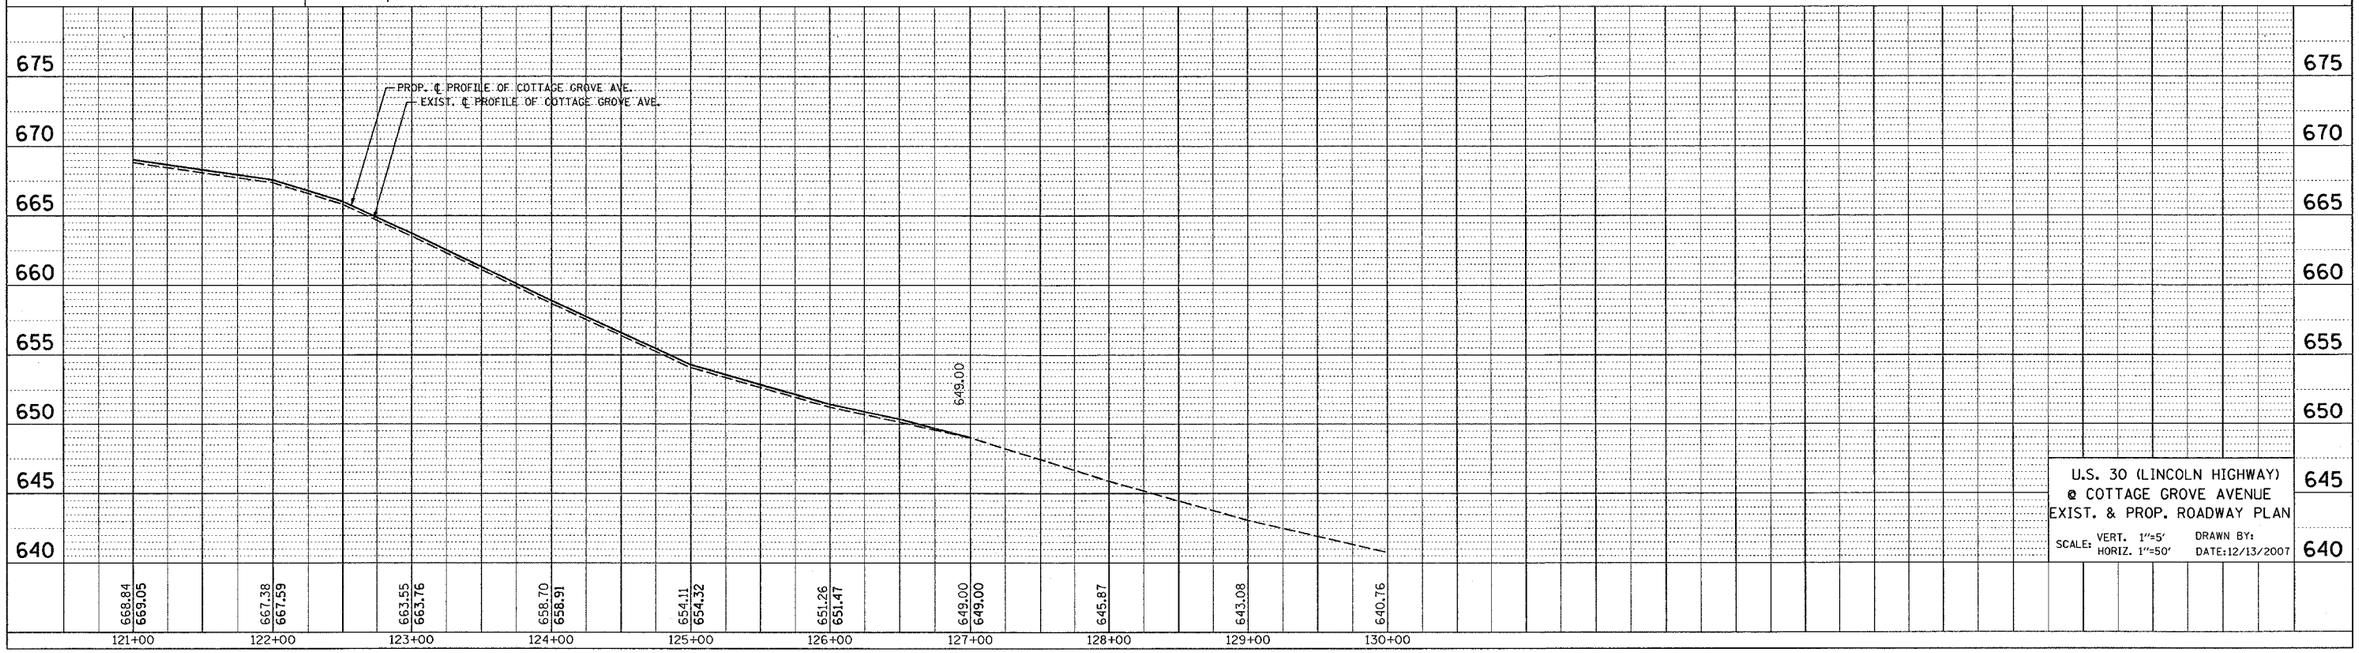

U.S. 30 (LINCOLN HIGHWAY)
@ COTTAGE GROVE AVENUE
EXIST. & PROP. ROADWAY PLAN

SCALE: VERT. 1"=5' HORIZ. 1"=50'
DRAWN BY:
DATE: 12/13/2007

REV. 1

PLAN
NOTE BOOK
NO.
SURVEYED
PLOTTED
ROADWAY CHECKED
STRUCTURE NOTATNS CHKD
R.O.W. CHECKED
UTILITIES CHECKED
PLT. OF WAY CHECKED
CADD FILE NAME
BY
DATE

PROFILE
NOTE BOOK
NO.
SURVEYED
PLOTTED
ROADWAY CHECKED
BENCH NOTED
STRUCTURE NOTATNS CHKD

PLOT DATE = 12/13/2007
FILE NAME = c:\projects\sl0102\sh-rdwy-ca.dgn
PLOT SCALE = 50.0000 ' / IN.
USER NAME = dh-rahkd