CONTRACT NO. 62949

F.A.P. RTE.	SECTION	COUNTY	TOTAL SHEETS	SHEET NO.
353	11-5-N-1	COOK	79	22
STA.	TO STA.			
FED. ROAD DIST. NO. 1	ILLINOIS	FED. AID PROJECT		

PLAN
SURVEYED BY
PLOTTED DATE
ALIGNMENT CHECKED
RT. OF WAY CHECKED
NOTE BOOK
NO.
ADD'I FILE NAME

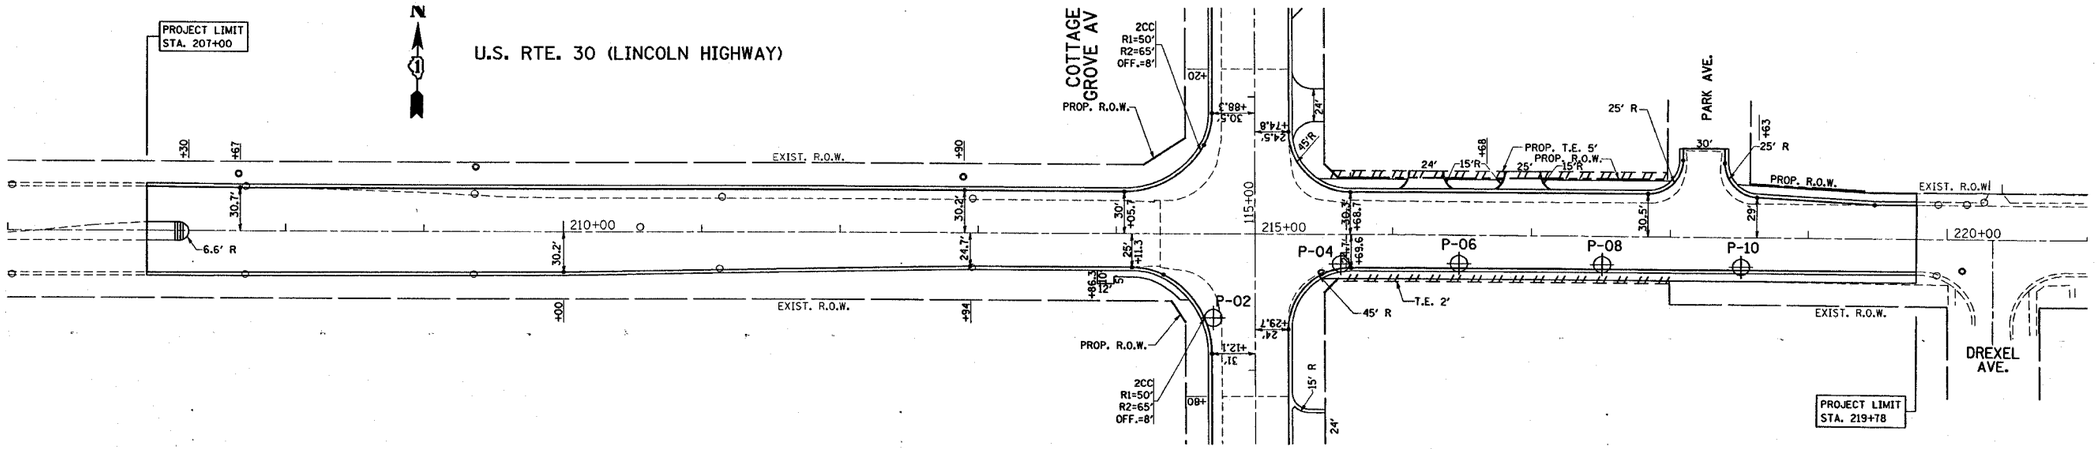

PROJ. JE
SURVEYED
PLOTTED
ALIGNMENT CHECKED
BAL. NOTED
STRUCTURE ADDITIONS CHKED
NOTE BOOK
NO.

FOR INFORMATION ONLY

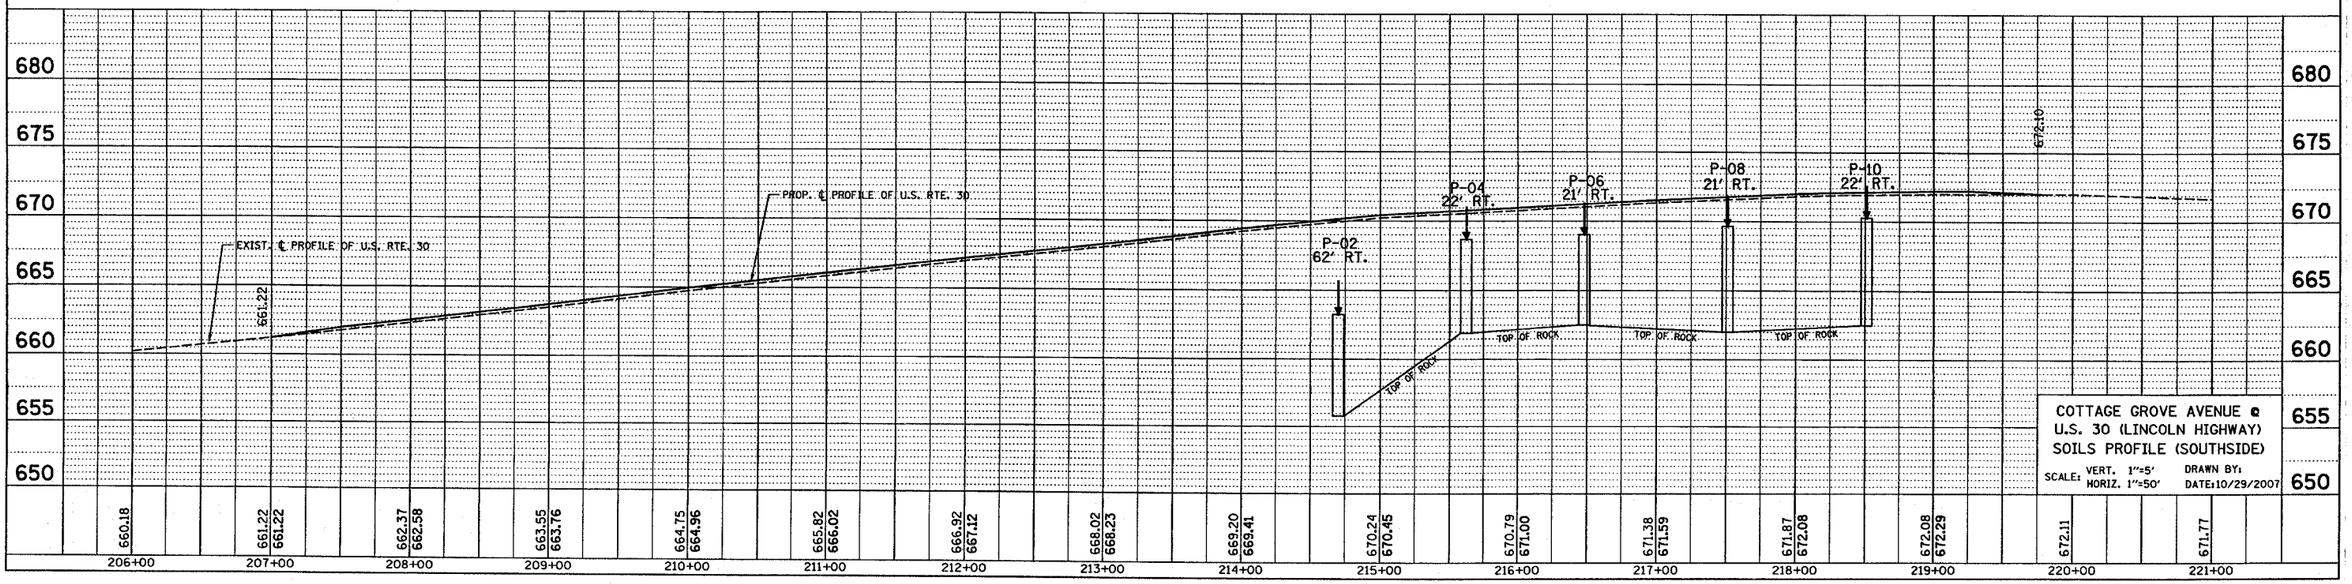

PLOT DATE = 10/29/2007
FILE NAME = c:\projects\s110003\sh_soil.dgn
PLOT SCALE = 50.0000 ' / IN.
USER NAME = bauerdl

c:\projects\s110003\sh_soil.dgn 10/29/2007 8:58:51 AM bauerdl