PLOT DATE = 12/14/2007
FILE NAME = c:\projects\p101003\xs_cottca_sh.dgn
PLOT SCALE = 10.0000 ' / IN.
USER NAME = wilgreendp

ORIGINAL SURVEY		BY	DATE
NOTE BOOK	SURVEYED		
	PLOTTED		
	TEMPLATE		
	AREAS		
NO.	AREAS CHECKED		

FINAL SURVEY		BY	DATE
NOTE BOOK	SURVEYED		
	PLOTTED		
	TEMPLATE		
	AREAS		
NO.	AREAS CHECKED		

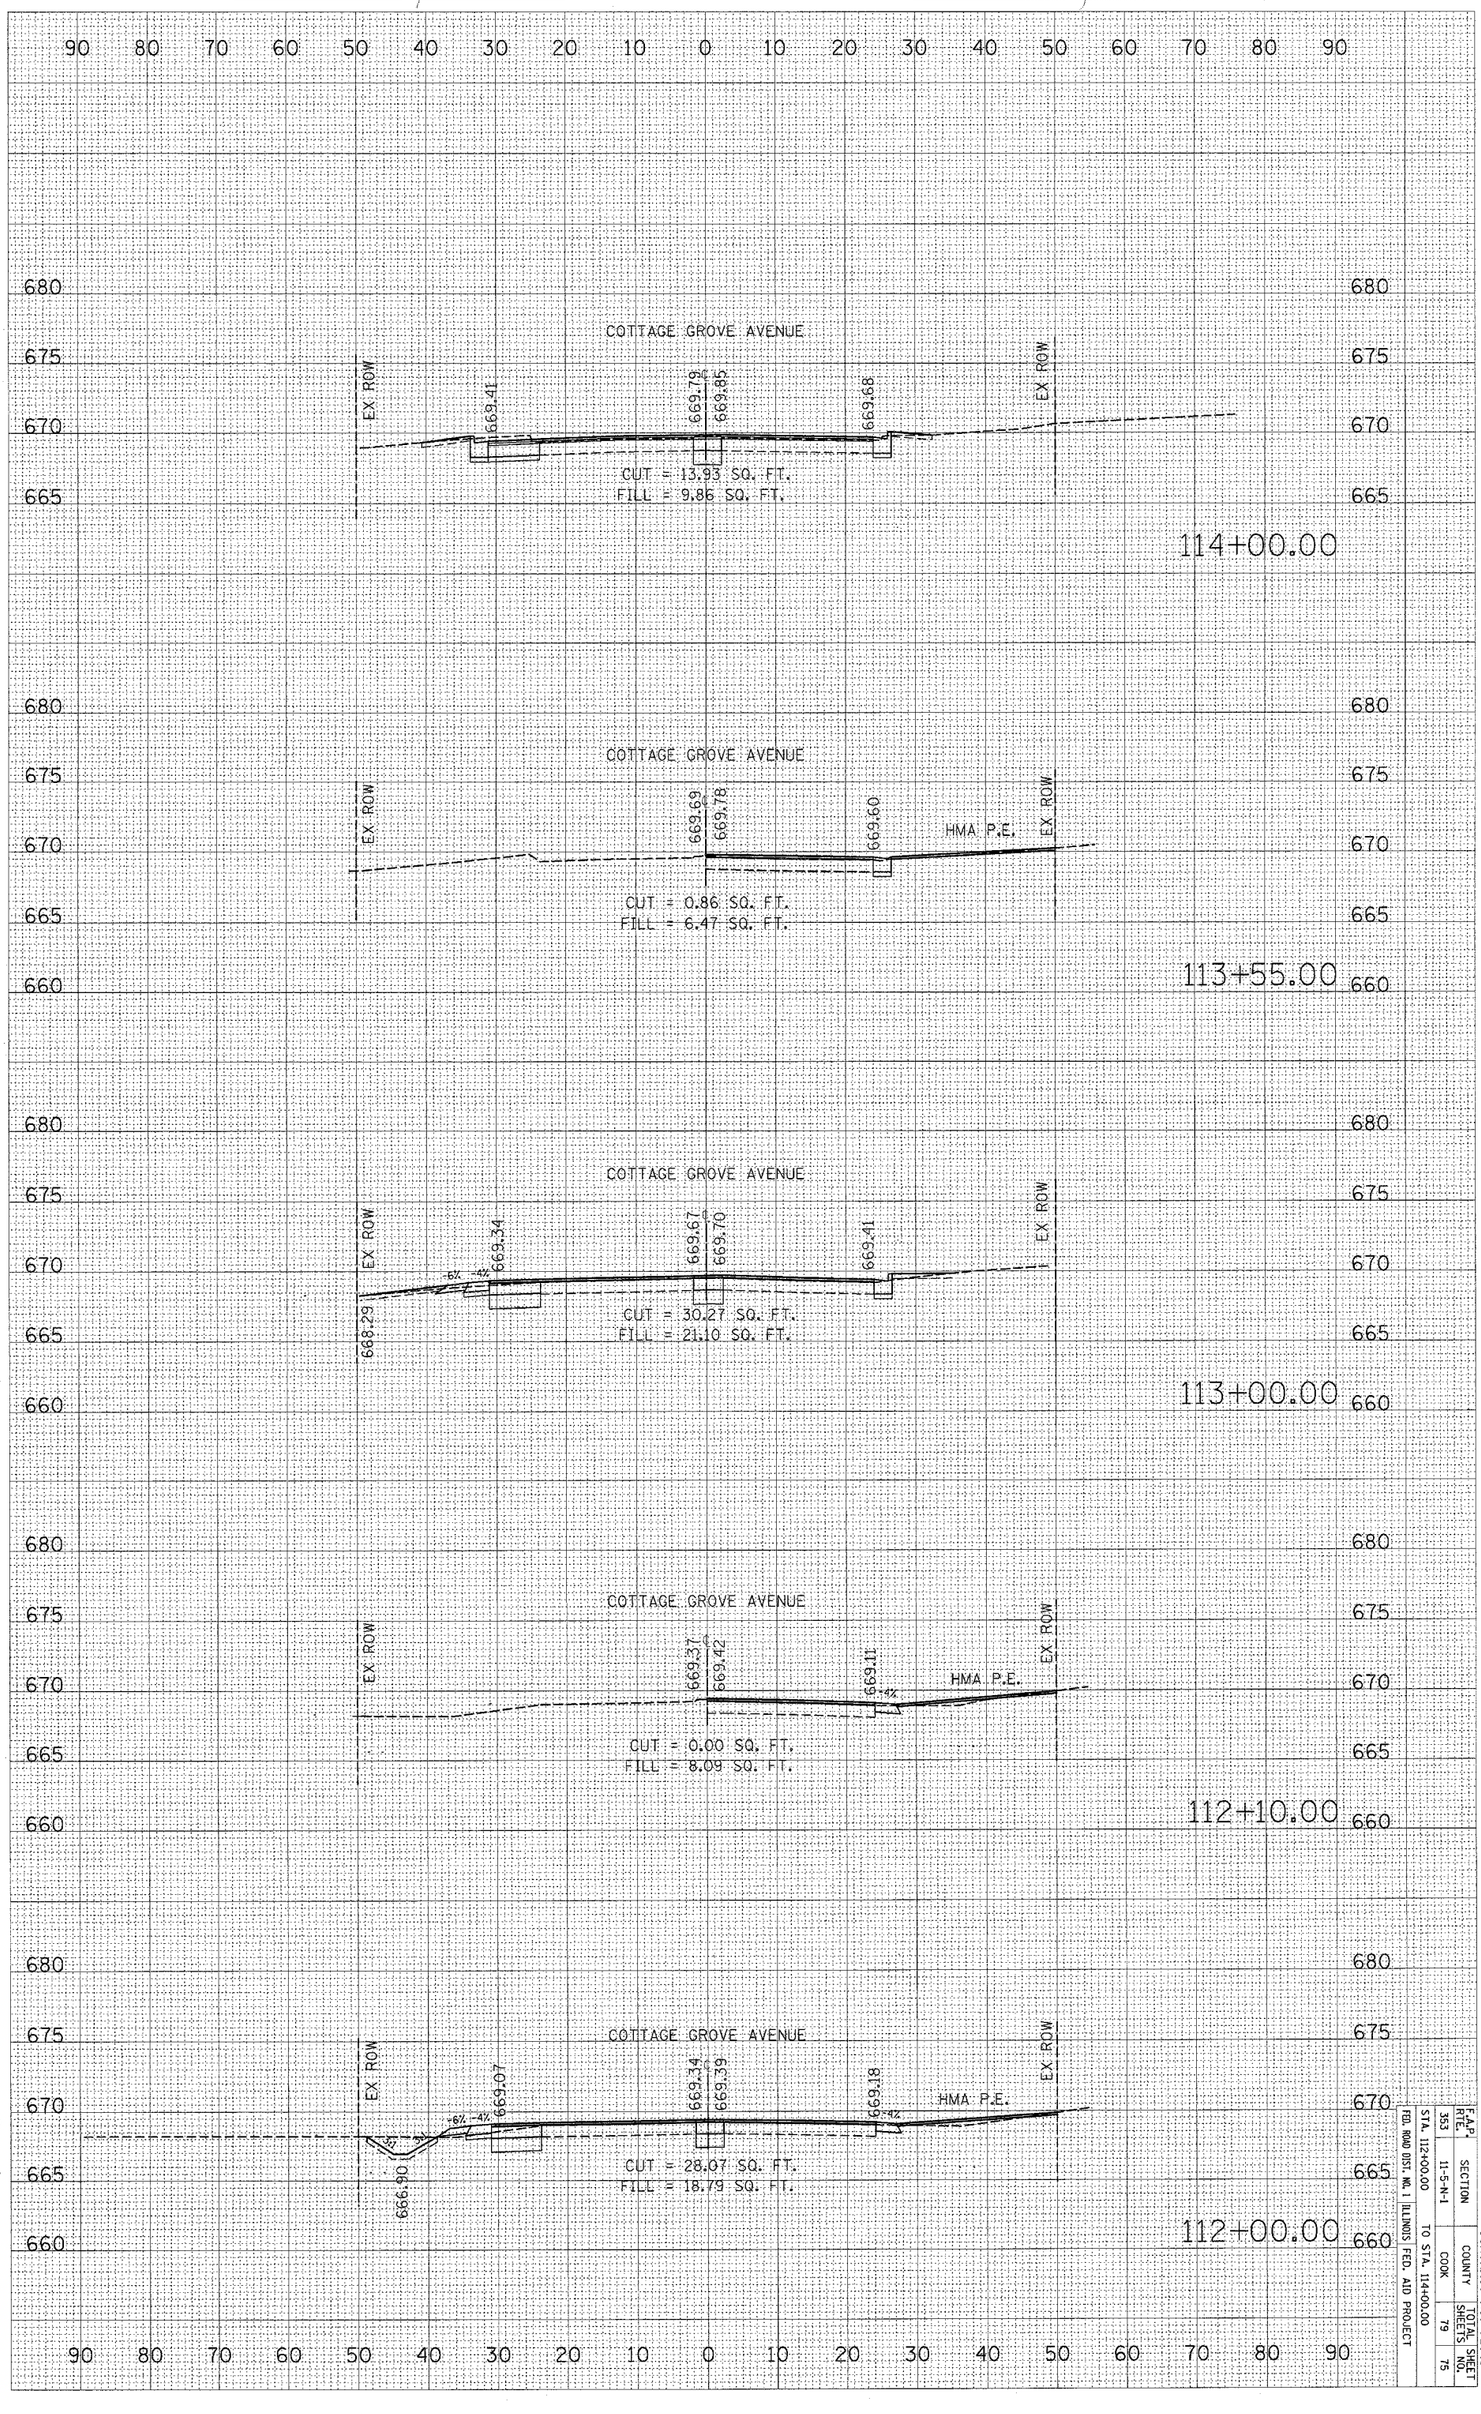

Rev. 1

CONTRACT NO. 62949

F.A.P. RTE.	SECTION	COUNTY	TOTAL SHEETS	SHEET NO.
353	11-5-N-1	COOK	79	75

STA. 112+00.00 TO STA. 114+00.00

FED. ROAD DIST. NO. 1 ILLINOIS FED. AID PROJECT